




D_KAIMAKLIOTISTM

a r c h i t e c t s + d e s i g n e r s

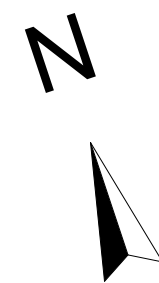


PUBLIC GREEN
61.9 m²

5.00

5.50

LAND 1,427.9 m²

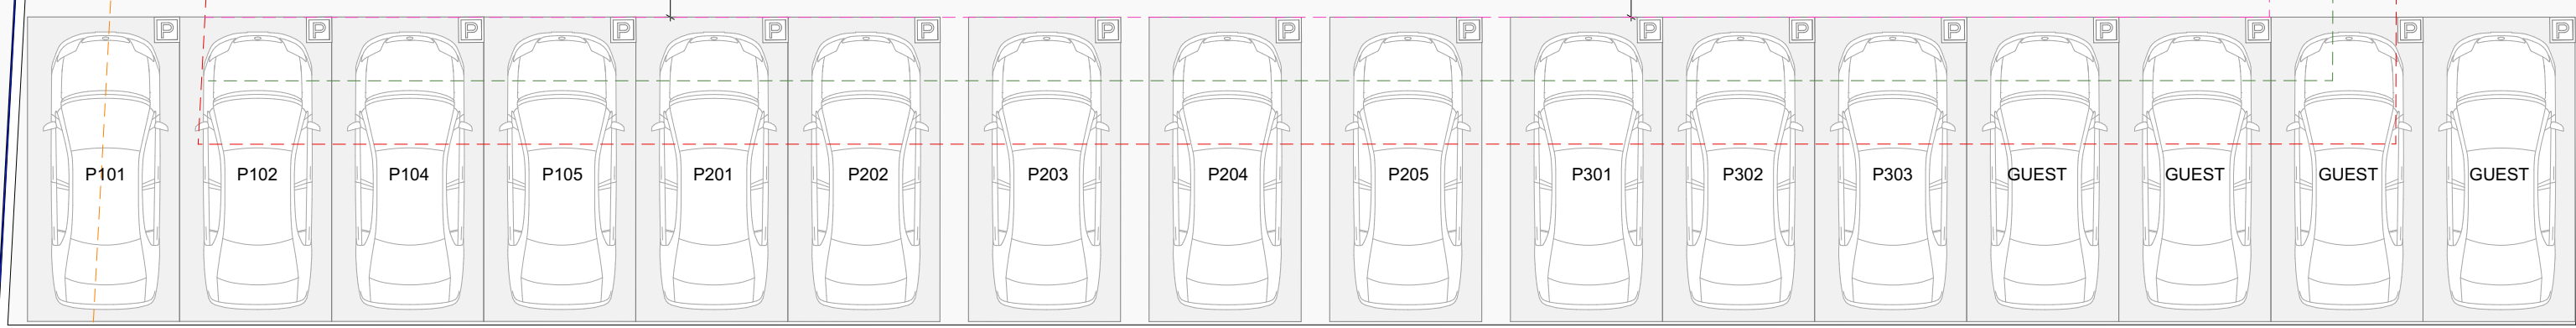

GROUND FLOOR

PLOT INFORMATION

PLOT 202

COUNCIL/MUNICIPALITY
LIVADIA MUNICIPALITY

BLOCK/REG. NUMBER
0/10204

SHEET/PLAN
0/2-257-368

PLANNING ZONE ΚΤΙΤ

DENSITY 150%
COVERAGE 50%
FLOORS -
HEIGHT -

FIELD AREA 1428 m²

PUBLIC ROAD (194) = 1428m² - 186m² = 1242m²

PUBLIC GREEN (5%) = 62.1m²

TOTAL PLOT AREA = 1179.9m²

BUILDING DENSITY= 1179.9 x 150%= 1769.9m²

BUILDING COVERAGE = 1179.9 x 50%= 590m²

BUILDING DENSITY FOR VERANDAS


1769.9 x 25% = 442.5m²

FLOOR	FLAT NUMBER	AREA	COMMON AREA	COV. VERANDAS
1 st FLOOR	01 101	49.9 m ²	37.7 m ²	10.0 m ²
	02 102	51.5 m ²		11.0 m ²
	03 104	51.5 m ²		10.8 m ²
	04 105	50.0 m ²		9.9 m ²
		240.6 m ²		41.7 m ²
2 nd FLOOR	01 201	49.9 m ²	37.7 m ²	10.0 m ²
	02 202	50.4 m ²		11.0 m ²
	03 203	49.5 m ²		17 m ²
	04 204	50.6 m ²		10.8 m ²
	05 205	50.0 m ²		9.9 m ²
		287.9 m ²		58.7 m ²
3 rd FLOOR	01 301	49.9 m ²	37.7 m ²	10.0 m ²
	02 302	50.4 m ²		11.0 m ²
	03 303	49.5 m ²		17 m ²
	04 304	51.0 m ²		10.8 m ²
	05 305	50.0 m ²		9.9 m ²
		287.9 m ²		58.7 m ²
4 th FLOOR	01 401	80.1 m ²	28.3 m ²	22.7 m ²
	02 402	49.5 m ²		17 m ²
	05 405	82.5 m ²		23.5 m ²
		240.4m ²		63.2 m ²
5 th FLOOR	01 501	80.1 m ²	28.3 m ²	22.7 m ²
	02 502	49.5 m ²		17 m ²
	05 505	82.5 m ²		23.5 m ²
		240.4m ²		63.2 m ²
6 th FLOOR	01 601	80.1 m ²	28.3 m ²	22.7 m ²
	02 602	49.5 m ²		17 m ²
	05 605	82.5 m ²		23.5 m ²
		240.4m ²		63.2 m ²
7 th FLOOR	01 701	80.1 m ²	19.9 m ²	20.5 m ²
	02 702	49.5 m ²		15 m ²
	03 703	82.5 m ²		21.5 m ²
		232 m ²		57 m ²
		1769.6 m ²		
TOTAL		1769.6 m ²		405.7 m ²

18 = (1 - BED)
08 = (2 - BED)

26 NORMAL PARKINGS + 3 AMEA + 3 GUESTS

1:100

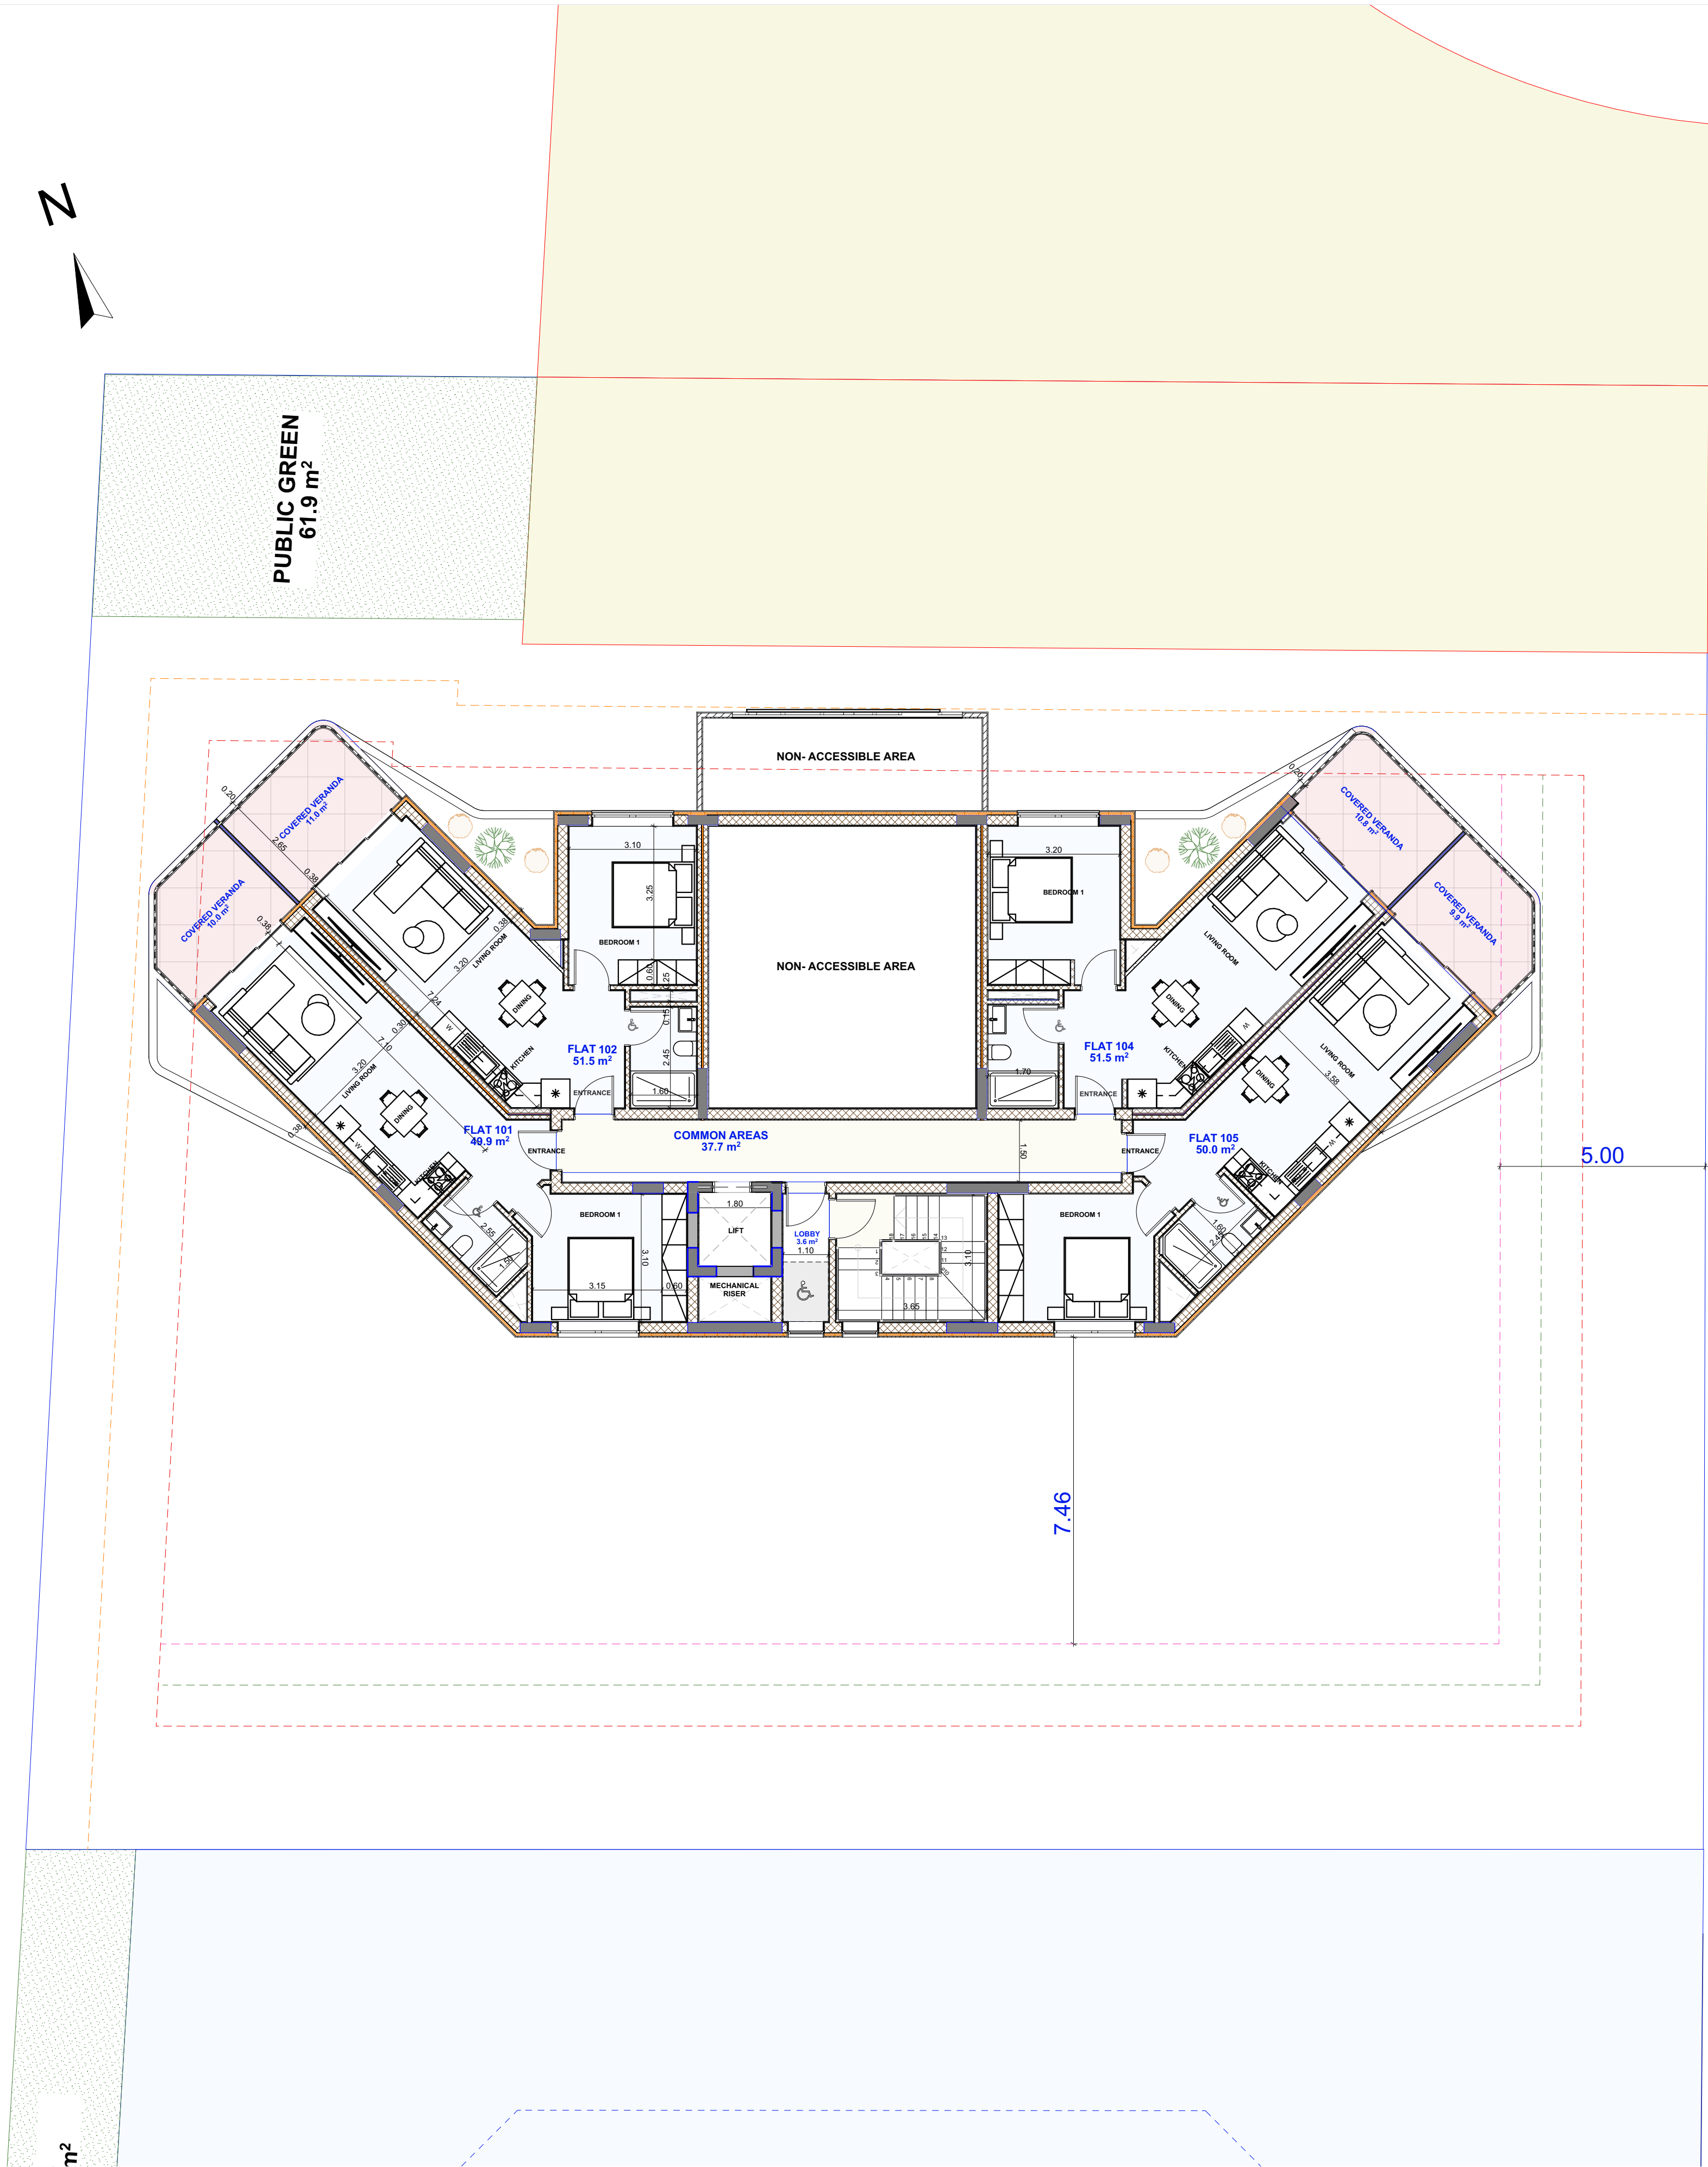

1st FLOOR

1:100

PLOT INFORMATION

PLOT 202

COUNCIL/MUNICIPALITY
LIVADIA MUNICIPALITY

BLOCK/REG.NUMBER
0/10204

SHEET/PLAN
0/2-257-368

PLANNING ZONE ΚΤΙΠ

DENSITY 150%
COVERAGE 50%
FLOORS -
HEIGHT -

FIELD AREA 1428 m²

PUBLIC ROAD (194) = 1428m² - 186m² = 1242m²

PUBLIC GREEN (5%) = 62.1m²

TOTAL PLOT AREA = 1179.9m²

BUILDING DENSITY= 1179.9 x 150%= 1769.9m²

BUILDING COVERAGE = 1179.9 x 50%= 590m²



BUILDING DENSITY FOR VERANDAS

1769.9 x 25% = 442.5m²

FLOOR		FLAT NUMBER	AREA	COMMON AREA	COV. VERANDAS
1 st FLOOR	01	101	49.9 m ²	37.7 m2	10.0 m ²
	02	102	51.5 m ²		11.0 m ²
	03	104	51.5 m ²		10.8 m ²
	04	105	50.0 m ²		9.9 m ²
			240.6 m ²		41.7 m ²
2 nd FLOOR	01	201	49.9 m ²	37.7 m2	10.0 m ²
	02	202	50.4 m ²		11.0 m ²
	03	203	49.5 m ²		17 m ²
	04	204	50.6 m ²		10.8 m ²
	05	205	50.0 m ²		9.9 m ²
			287.9 m ²		58.7 m ²
3 rd FLOOR	01	301	49.9 m ²	37.7 m2	10.0 m ²
	02	302	50.4 m ²		11.0 m ²
	03	303	49.5 m ²		17 m ²
	04	304	51.0 m ²		10.8 m ²
	05	305	50.0 m ²		9.9 m ²
			287.9 m ²		58.7 m ²
4 th FLOOR	01	401	80.1 m ²	28.3 m2	22.7 m ²
	02	402	49.5 m ²		17 m ²
	05	405	82.5 m ²		23.5 m ²
			240.4m ²		63.2 m ²
5 th FLOOR	01	501	80.1 m ²	28.3 m2	22.7 m ²
	02	502	49.5 m ²		17 m ²
	05	505	82.5 m ²		23.5 m ²
			240.4m ²		63.2 m ²
6 th FLOOR	01	601	80.1 m ²	28.3 m2	22.7 m ²
	02	602	49.5 m ²		17 m ²
	05	605	82.5 m ²		23.5 m ²
			240.4m ²		63.2 m ²
7 th FLOOR	01	701	80.1 m ²	19.9 m2	20.5 m ²
	02	702	49.5 m ²		15 m ²
	03	703	82.5 m ²		21.5 m ²
			232 m ²		57 m ²
			1769.6 m ²		
TOTAL			1769.6 m ²		405.7 m ²

18 = (1 - BED)
08 = (2 - BED)

26 NORMAL PARKINGS + 3 AMEA + 3 GUESTS

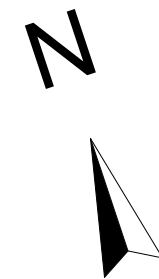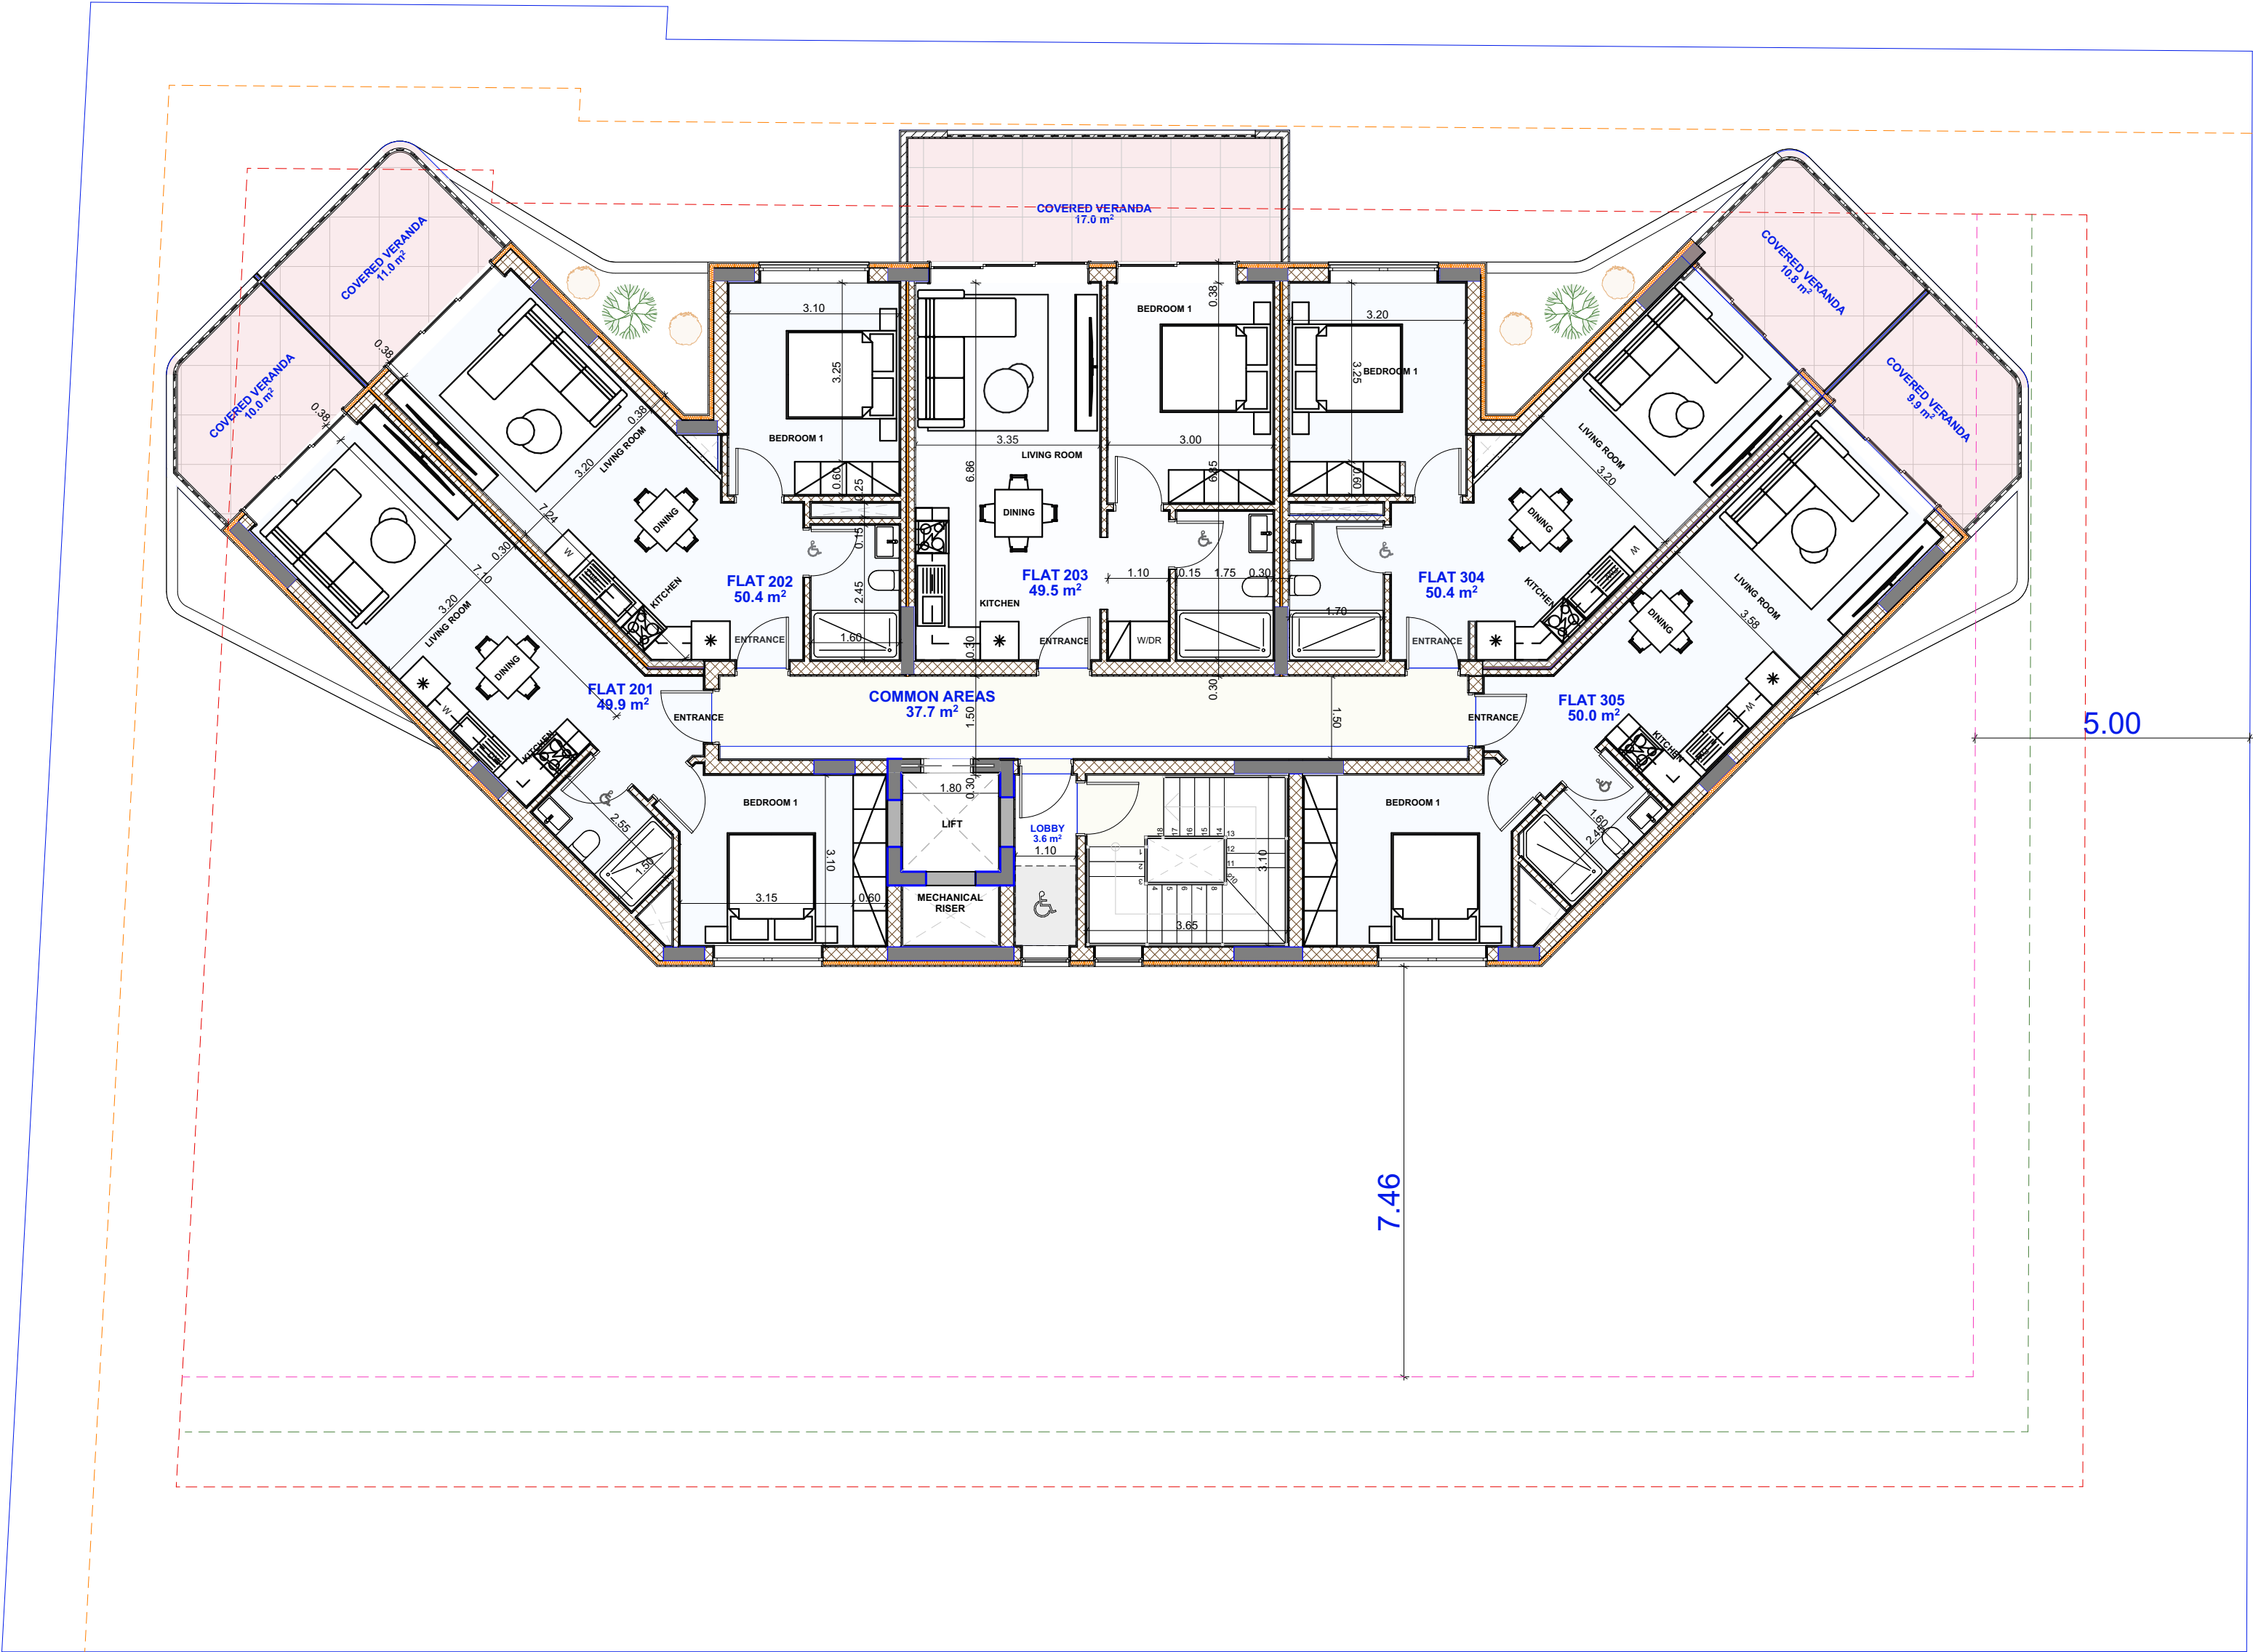

2nd FLOOR

1:100

PLOT INFORMATION

PLOT 202

COUNCIL/MUNICIPALITY
LIVADIA MUNICIPALITY

BLOCK/REG.NUMBER
0/10204

SHEET/PLAN
0/2-257-368

PLANNING ZONE KITI

DENSITY 150%
COVERAGE 50%
FLOORS -
HEIGHT -

FIELD AREA 1428 m²

PUBLIC ROAD (194) = 1428m² - 186m² = 1242m²

PUBLIC GREEN (5%) = 62.1m²

TOTAL PLOT AREA = 1179.9m²

BUILDING DENSITY= 1179.9 x 150%= 1769.9m²

BUILDING COVERAGE = 1179.9 x 50%= 590m²



BUILDING DENSITY FOR VERANDAS

1769.9 x 25% = **442.5m²**

FLOOR		FLAT NUMBER	AREA	COMMON AREA	COV. VERANDAS
1 st FLOOR	01	101	49.9 m²	37.7 m2	10.0 m²
	02	102	51.5 m²		11.0 m²
	03	104	51.5 m²		10.8 m²
	04	105	50.0 m²		9.9 m²
			240.6 m²		41.7 m²
2 nd FLOOR	01	201	49.9 m²	37.7 m2	10.0 m²
	02	202	50.4 m²		11.0 m²
	03	203	49.5 m²		17 m²
	04	204	50.6 m²		10.8 m²
	05	205	50.0 m²		9.9 m²
			287.9 m²		58.7 m²
3 rd FLOOR	01	301	49.9 m²	37.7 m2	10.0 m²
	02	302	50.4 m²		11.0 m²
	03	303	49.5 m²		17 m²
	04	304	51.0 m²		10.8 m²
	05	305	50.0 m²		9.9 m²
			287.9 m²		58.7 m²
4 th FLOOR	01	401	80.1 m²	28.3 m2	22.7 m²
	02	402	49.5 m²		17 m²
	05	405	82.5 m²		23.5 m²
			240.4m²		63.2 m²
5 th FLOOR	01	501	80.1 m²	28.3 m2	22.7 m²
	02	502	49.5 m²		17 m²
	05	505	82.5 m²		23.5 m²
			240.4m²		63.2 m²
6 th FLOOR	01	601	80.1 m²	28.3 m2	22.7 m²
	02	602	49.5 m²		17 m²
	05	605	82.5 m²		23.5 m²
			240.4m²		63.2 m²
7 th FLOOR	01	701	80.1 m²	19.9 m2	20.5 m²
	02	702	49.5 m²		15 m²
	03	703	82.5 m²		21.5 m²
			232 m²		57 m²
			1769.6 m²		
TOTAL			1769.6 m²		405.7 m²

18 = (1 - BED)
08 = (2 - BED)

26 NORMAL PARKINGS + 3 AMEA + 3 GUESTS

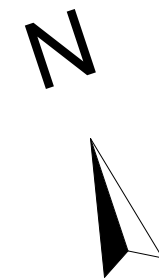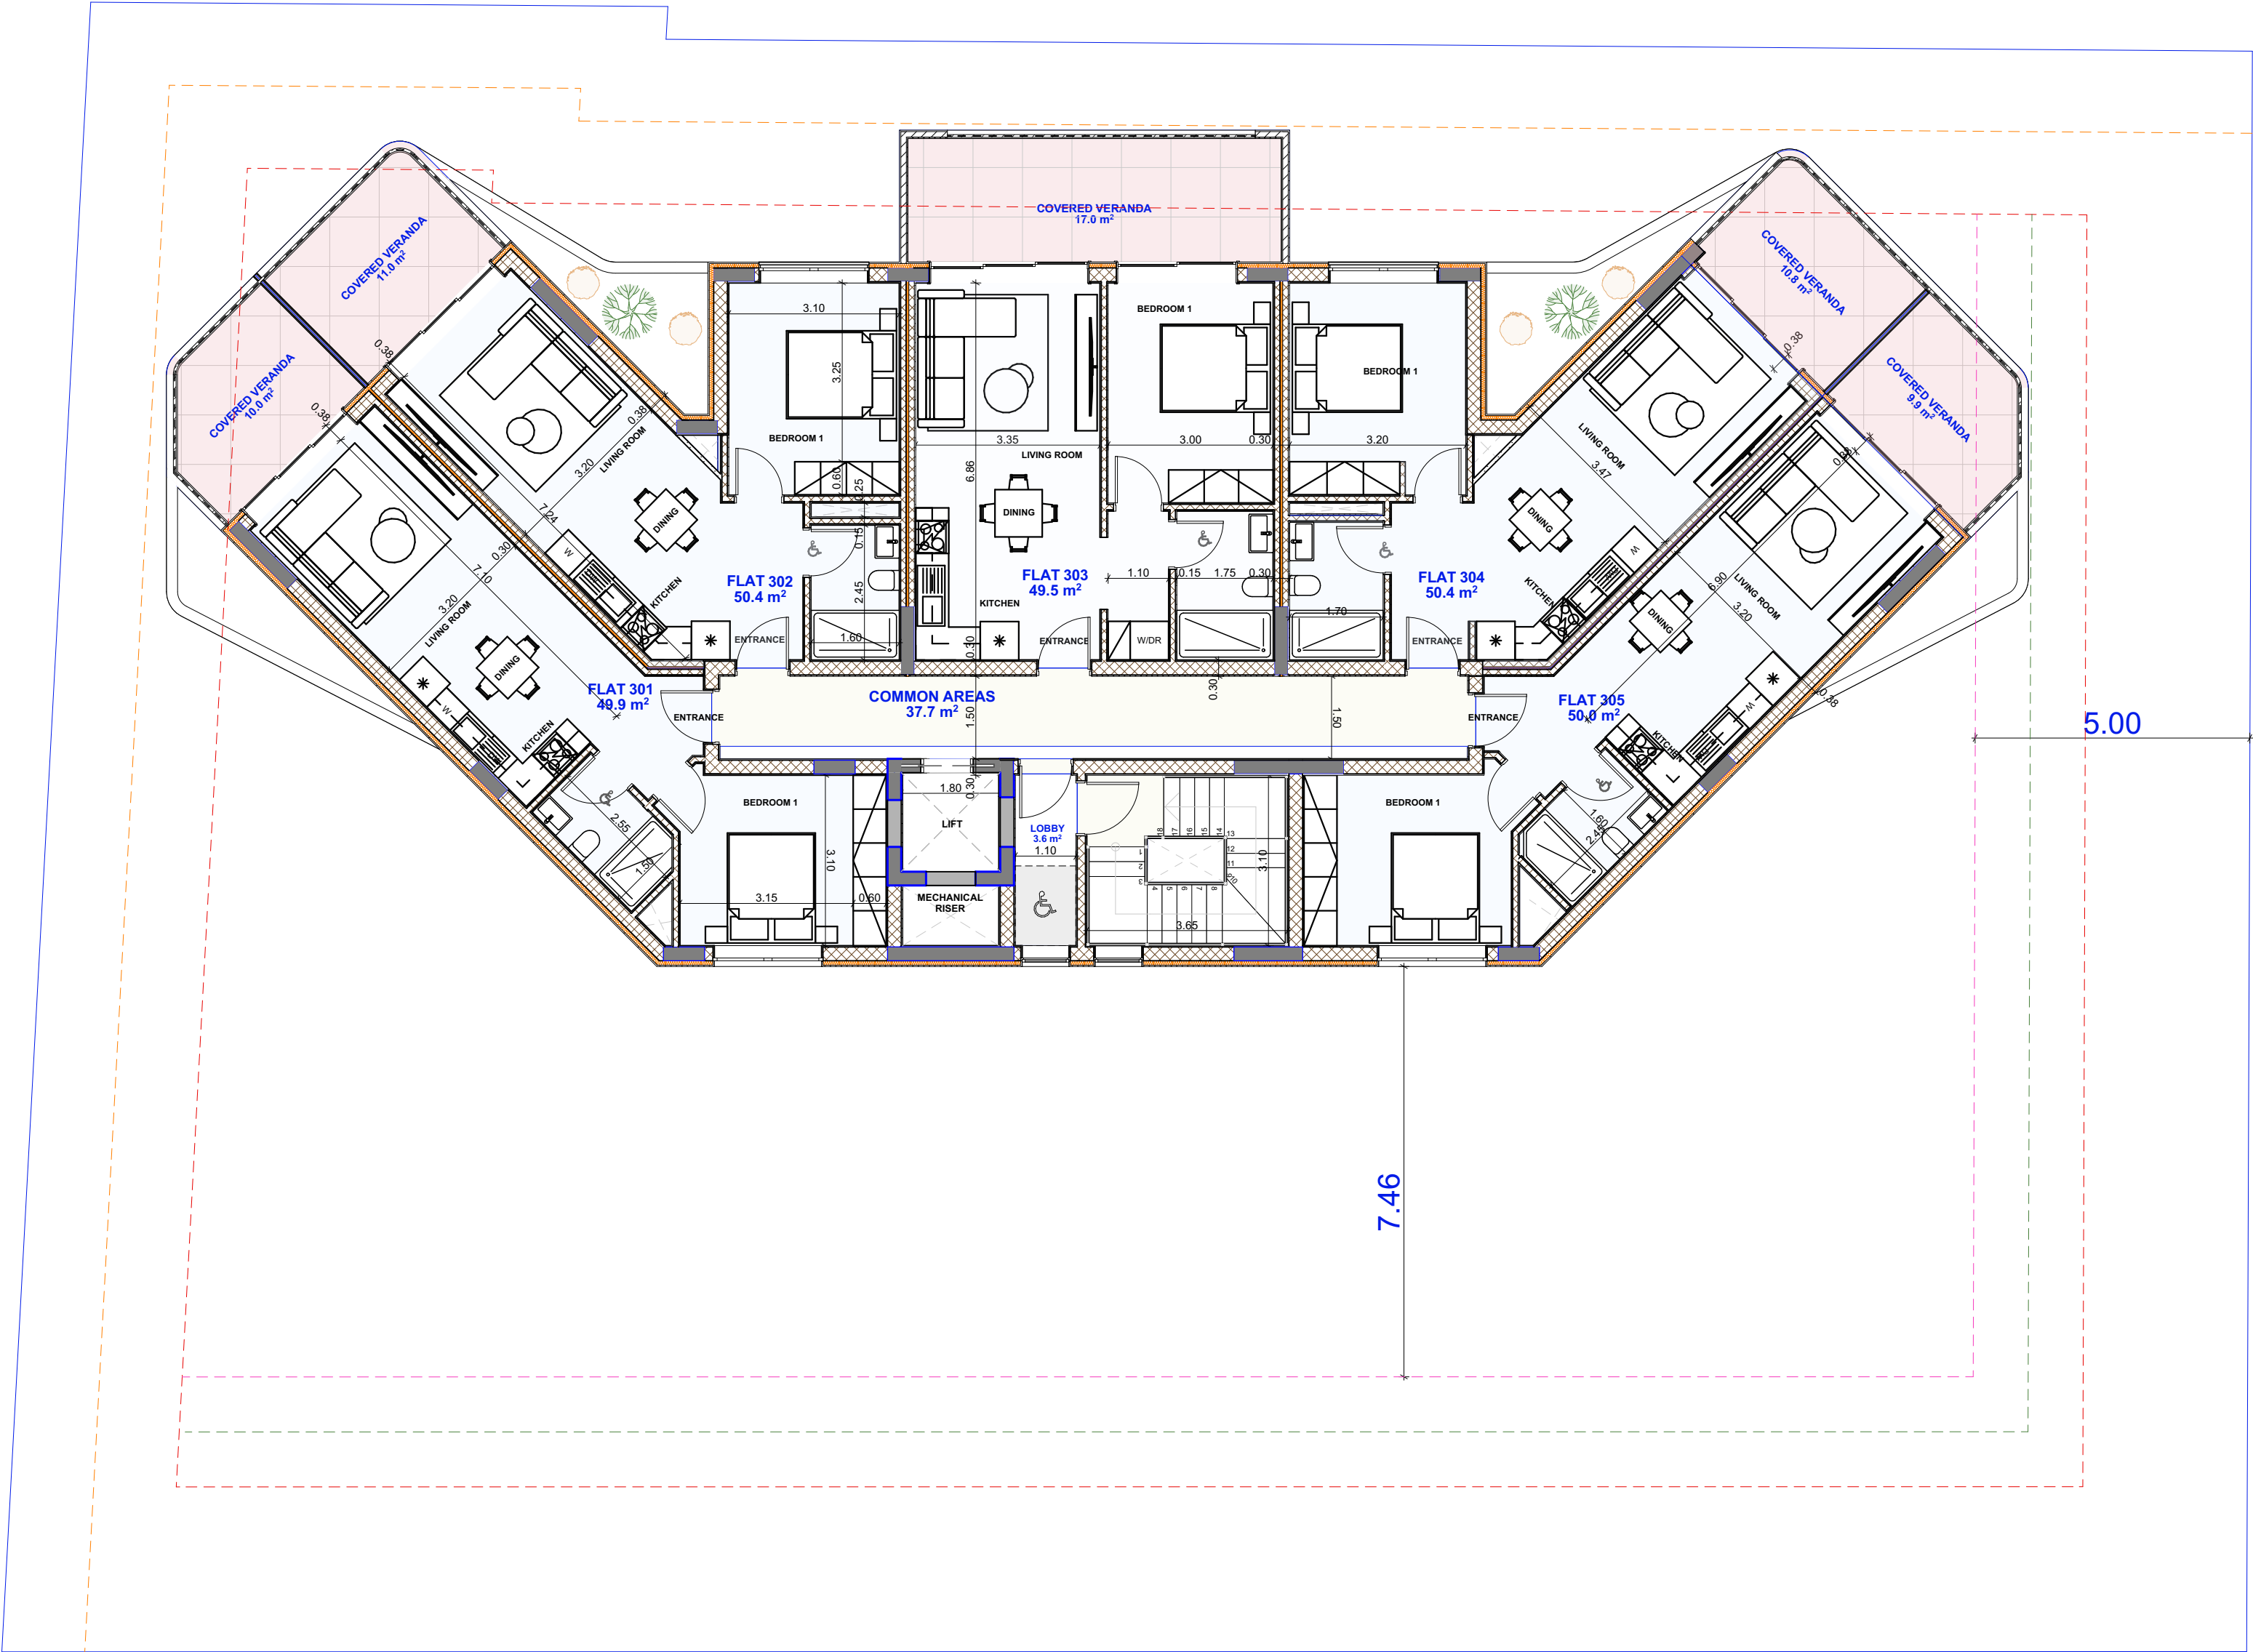

3rd FLOOR



1:100

PLOT INFORMATION
PLOT 202
COUNCIL/MUNICIPALITY LIVADIA MUNICIPALITY
BLOCK/REG.NUMBER 0/10204
SHEET/PLAN 0/2-257-368
PLANNING ZONE KITI
DENSITY 150% COVERAGE 50% FLOORS - HEIGHT -

FIELD AREA 1428 m²
PUBLIC ROAD (194) = 1428m² - 186m² = 1242m²
PUBLIC GREEN (5%) = 62.1m²
TOTAL PLOT AREA = 1179.9m²
BUILDING DENSITY= 1179.9 x 150%= 1769.9m²
BUILDING COVERAGE = 1179.9 x 50%= 590m²
BUILDING DENSITY FOR VERANDAS 1769.9 x 25% = 442.5m²

FLOOR	FLAT NUMBER	AREA	COMMON AREA	COV. VERANDAS
1 st FLOOR	01 101	49.9 m²	37.7 m2	10.0 m²
	02 102	51.5 m²		11.0 m²
	03 104	51.5 m²		10.8 m²
	04 105	50.0 m²		9.9 m²
		240.6 m²		41.7 m²
2 nd FLOOR	01 201	49.9 m²	37.7 m2	10.0 m²
	02 202	50.4 m²		11.0 m²
	03 203	49.5 m²		17 m²
	04 204	50.6 m²		10.8 m²
	05 205	50.0 m²		9.9 m²
		287.9 m²		58.7 m²
3 rd FLOOR	01 301	49.9 m²	37.7 m2	10.0 m²
	02 302	50.4 m²		11.0 m²
	03 303	49.5 m²		17 m²
	04 304	51.0 m²		10.8 m²
	05 305	50.0 m²		9.9 m²
		287.9 m²		58.7 m²
4 th FLOOR	01 401	80.1 m²	28.3 m2	22.7 m²
	02 402	49.5 m²		17 m²
	05 405	82.5 m²		23.5 m²
		240.4m²		63.2 m²
5 th FLOOR	01 501	80.1 m²	28.3 m2	22.7 m²
	02 502	49.5 m²		17 m²
	05 505	82.5 m²		23.5 m²
		240.4m²		63.2 m²
6 th FLOOR	01 601	80.1 m²	28.3 m2	22.7 m²
	02 602	49.5 m²		17 m²
	05 605	82.5 m²		23.5 m²
		240.4m²		63.2 m²
7 th FLOOR	01 701	80.1 m²	19.9 m2	20.5 m²
	02 702	49.5 m²		15 m²
	03 703	82.5 m²		21.5 m²
		232 m²		57 m²
		1769.6 m²		
TOTAL		1769.6 m²		405.7 m²

18 = (1 - BED)
08 = (2 - BED)
26 NORMAL PARKINGS + 3 AMEA + 3 GUESTS

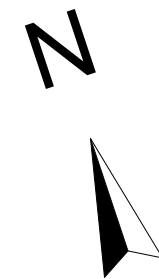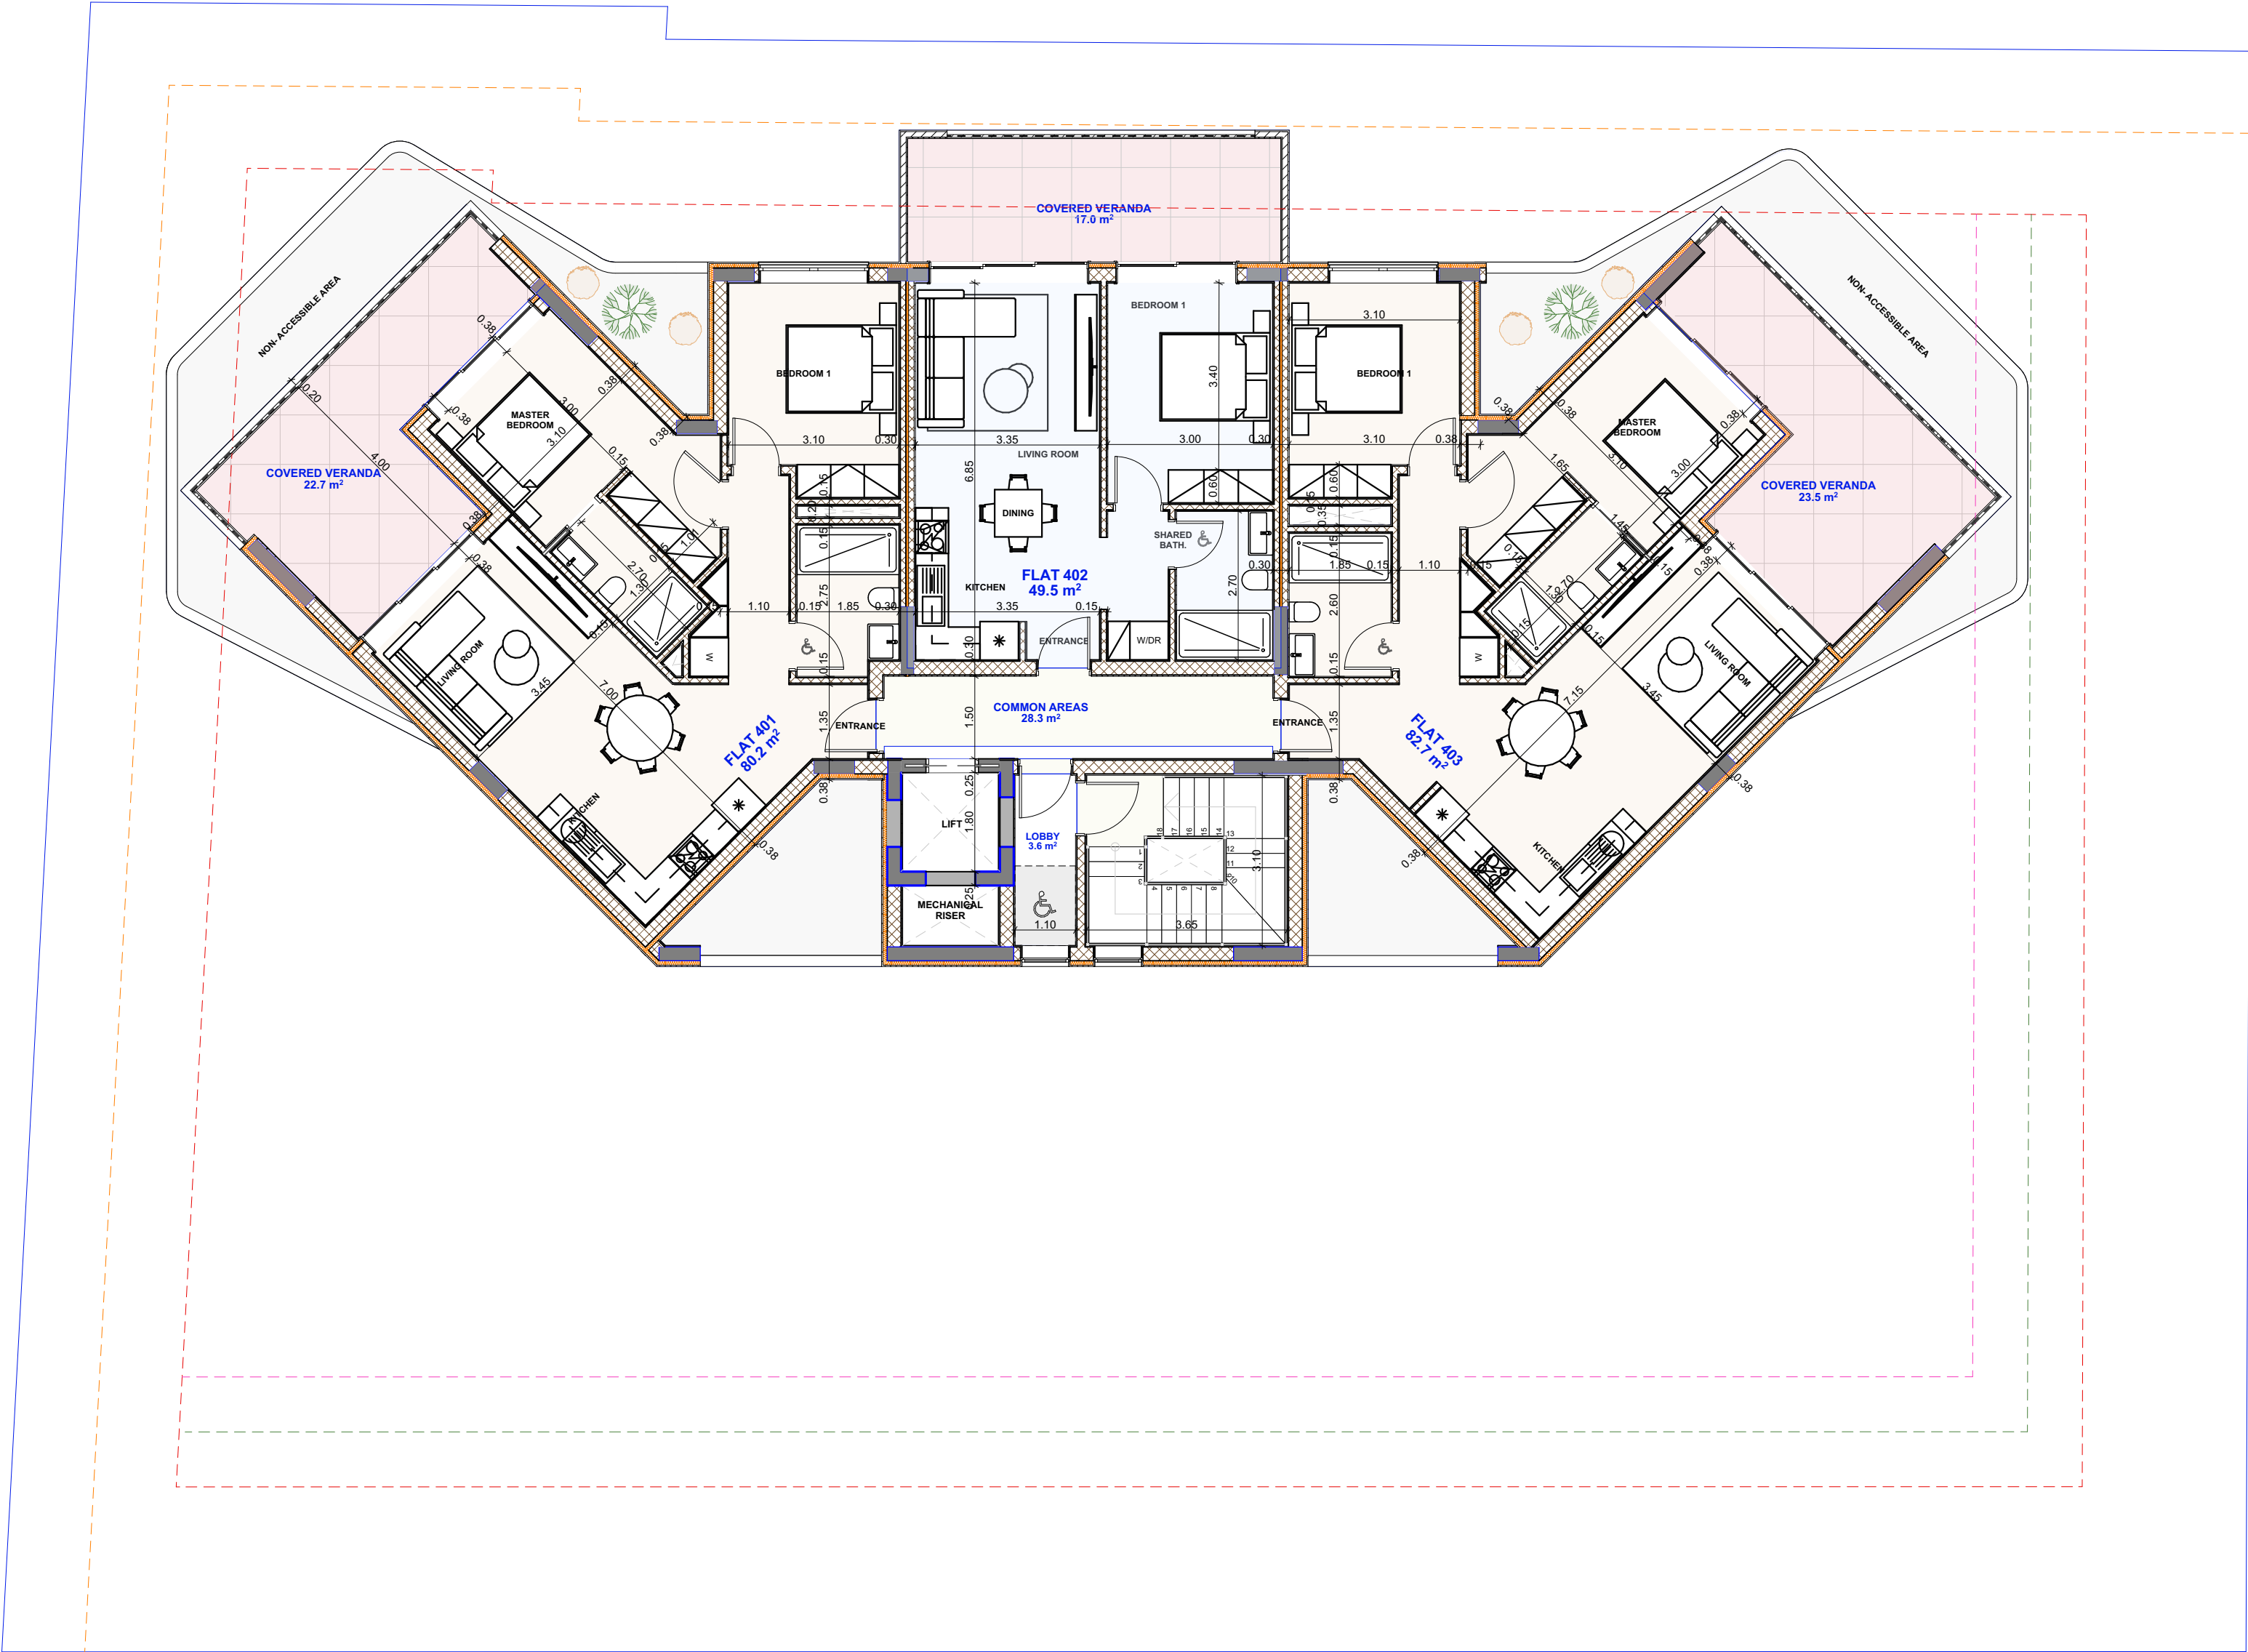

4th FLOOR

PLOT INFORMATION
PLOT 202
COUNCIL/MUNICIPALITY LIVADIA MUNICIPALITY
BLOCK/REG.NUMBER 0/10204
SHEET/PLAN 0/2-257-368
PLANNING ZONE KITI1
DENSITY 150% COVERAGE 50% FLOORS - HEIGHT -



FIELD AREA 1428 m²
PUBLIC ROAD (194) = 1428m² - 186m² = 1242m²
PUBLIC GREEN (5%) = 62.1m²
TOTAL PLOT AREA = 1179.9m²
BUILDING DENSITY= 1179.9 x 150%= 1769.9m²
BUILDING COVERAGE = 1179.9 x 50%= 590m²
BUILDING DENSITY FOR VERANDAS 1769.9 x 25% = 442.5m²

FLOOR	FLAT NUMBER	AREA	COMMON AREA	COV. VERANDAS
1 st FLOOR	01 101	49.9 m²	37.7 m2	10.0 m²
	02 102	51.5 m²		11.0 m²
	03 104	51.5 m²		10.8 m²
	04 105	50.0 m²		9.9 m²
		240.6 m²		41.7 m²
2 nd FLOOR	01 201	49.9 m²	37.7 m2	10.0 m²
	02 202	50.4 m²		11.0 m²
	03 203	49.5 m²		17 m²
	04 204	50.6 m²		10.8 m²
	05 205	50.0 m²		9.9 m²
		287.9 m²		58.7 m²
3 rd FLOOR	01 301	49.9 m²	37.7 m2	10.0 m²
	02 302	50.4 m²		11.0 m²
	03 303	49.5 m²		17 m²
	04 304	51.0 m²		10.8 m²
	05 305	50.0 m²		9.9 m²
		287.9 m²		58.7 m²
4 th FLOOR	01 401	80.1 m²	28.3 m2	22.7 m²
	02 402	49.5 m²		17 m²
	05 405	82.5 m²		23.5 m²
		240.4m²		63.2 m²
5 th FLOOR	01 501	80.1 m²	28.3 m2	22.7 m²
	02 502	49.5 m²		17 m²
	05 505	82.5 m²		23.5 m²
		240.4m²		63.2 m²
6 th FLOOR	01 601	80.1 m²	28.3 m2	22.7 m²
	02 602	49.5 m²		17 m²
	05 605	82.5 m²		23.5 m²
		240.4m²		63.2 m²
7 th FLOOR	01 701	80.1 m²	19.9 m2	20.5 m²
	02 702	49.5 m²		15 m²
	03 703	82.5 m²		21.5 m²
		232 m²		57 m²
		1769.6 m²		
		TOTAL	1769.6 m²	405.7 m²

18 = (1 - BED)
08 = (2 - BED)

26 NORMAL PARKINGS + 3 AMEA + 3 GUESTS



1:100

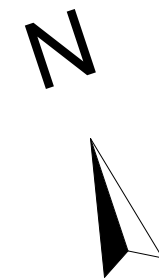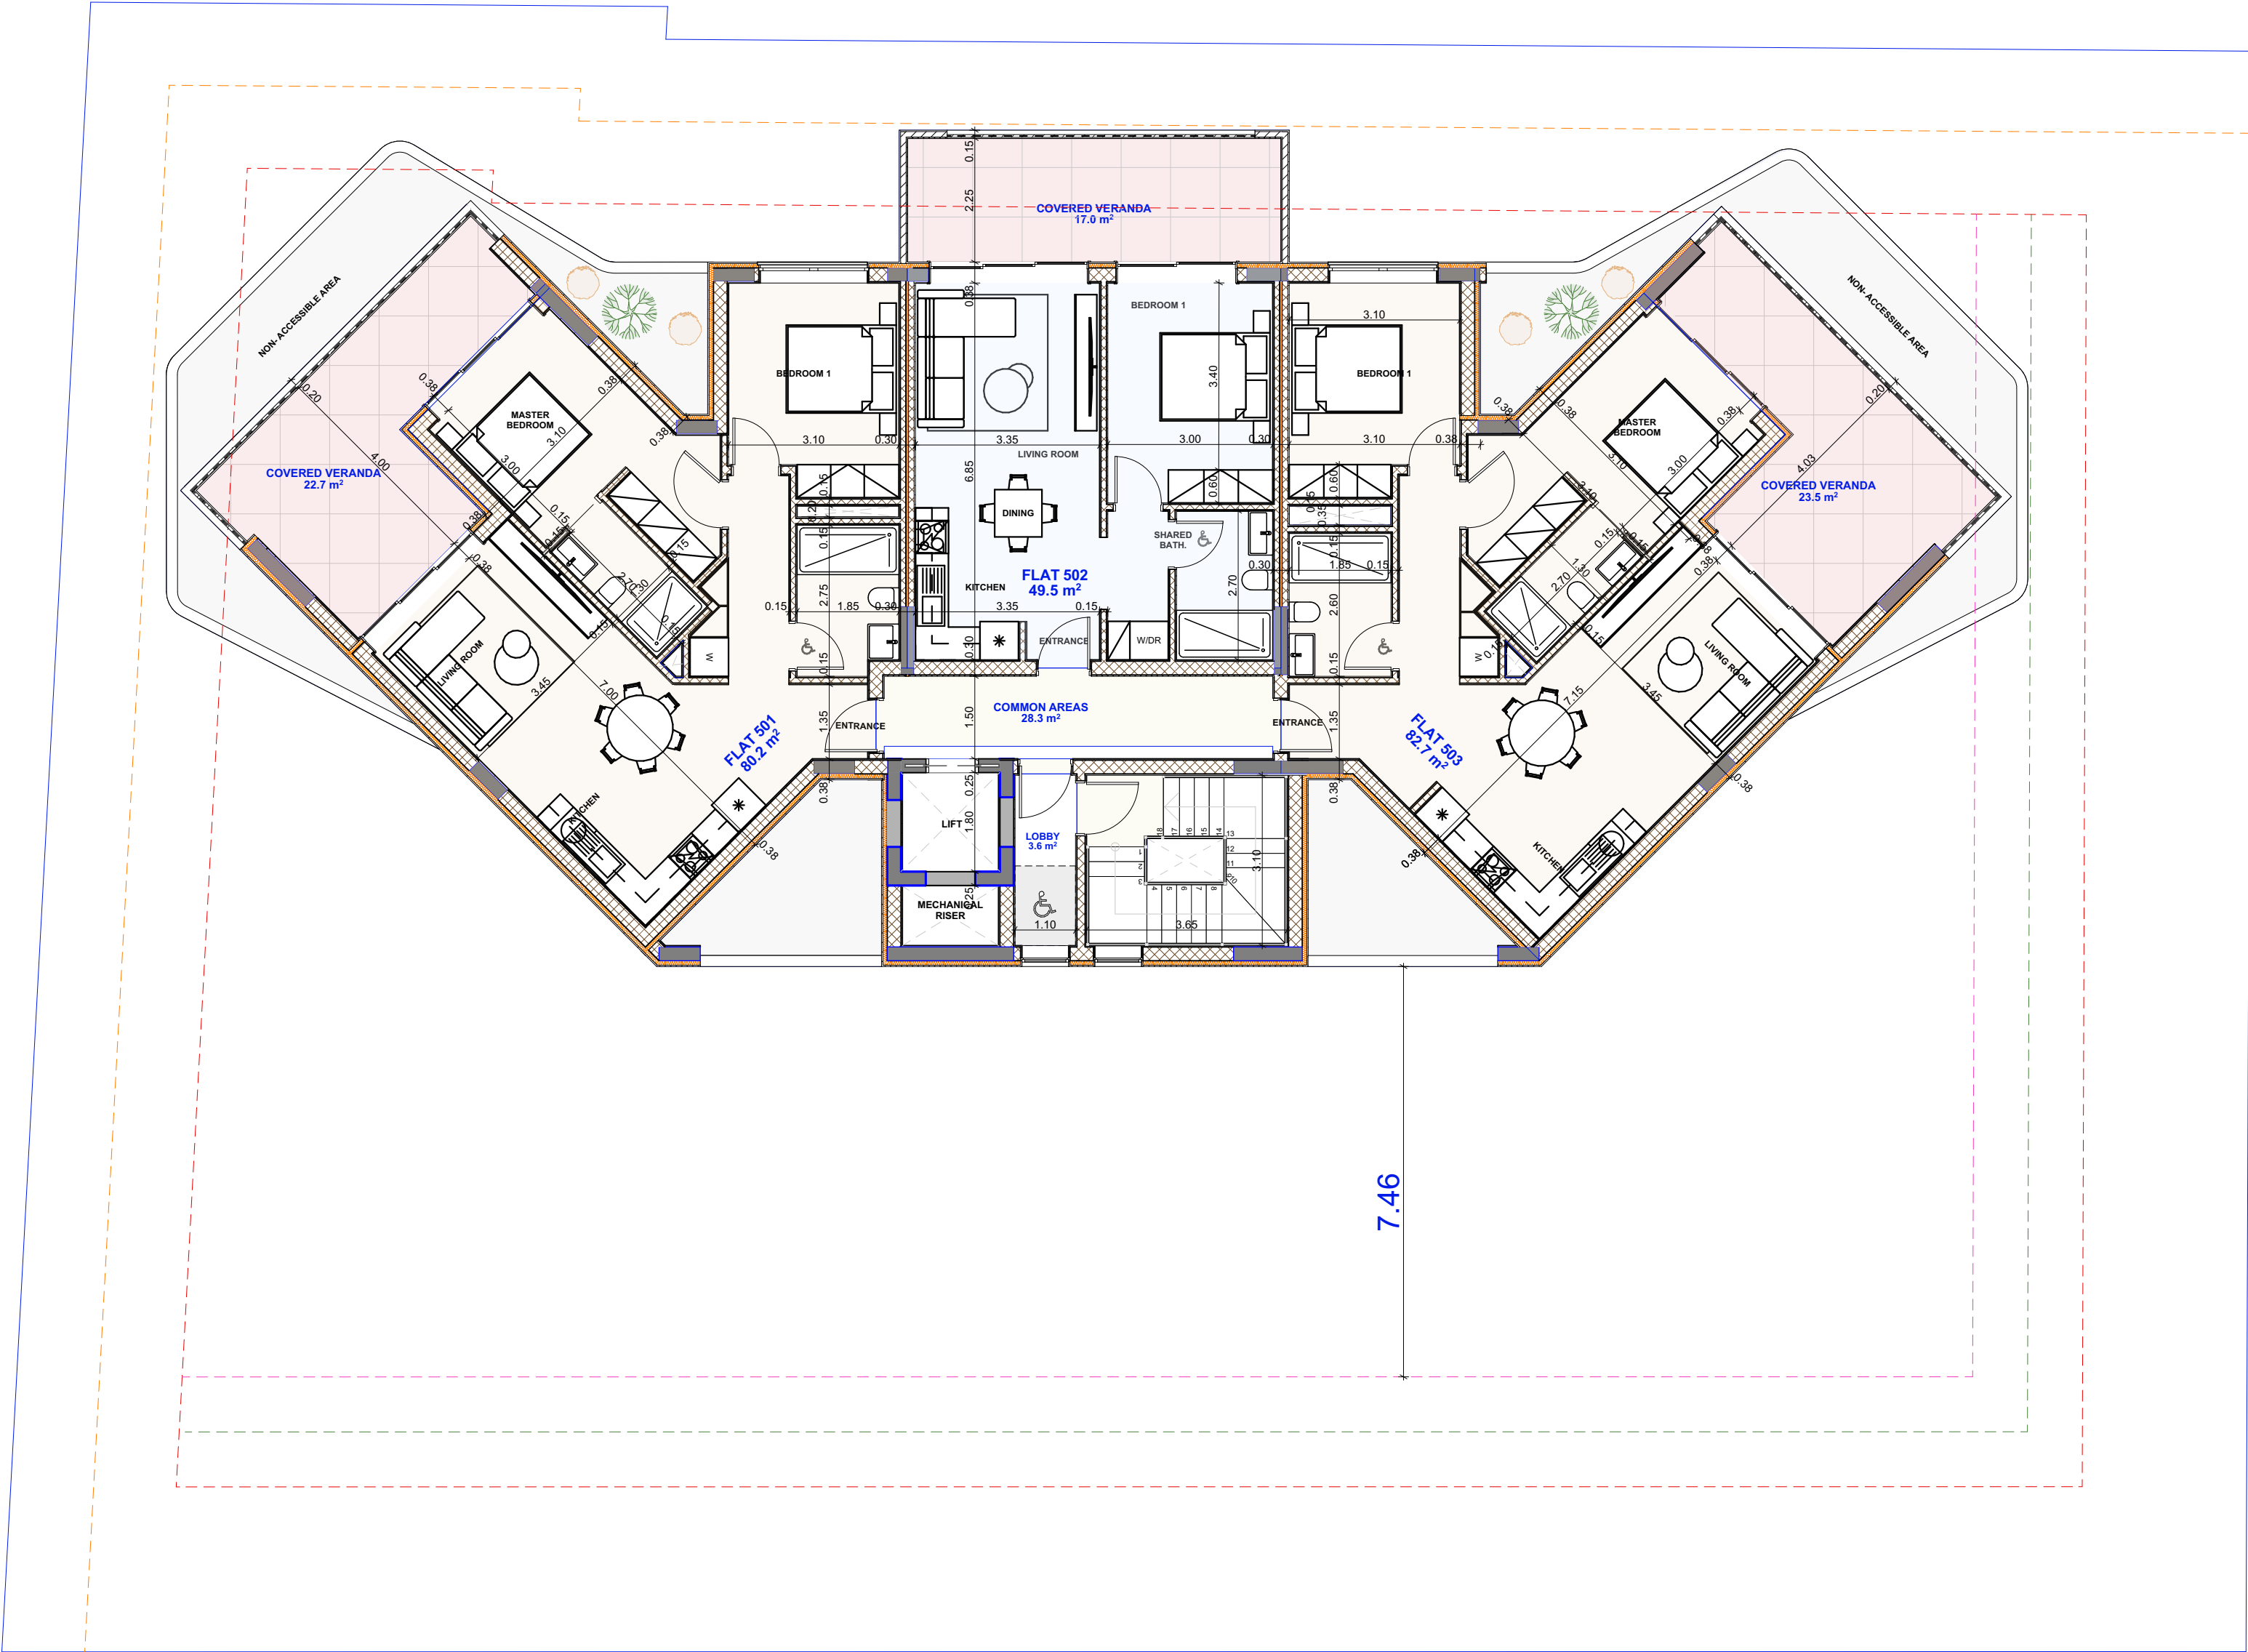

5th FLOOR

1:100



PLOT INFORMATION					
PLOT 202					
COUNCIL/MUNICIPALITY UVADIA MUNICIPALITY					
BLOCK/REG.NUMBER 0/10204					
SHEET/PLAN 0/2-257-368					
PLANNING ZONE КПП					
DENSITY 150% COVERAGE 50% FLOORS - HEIGHT -					
FIELD AREA 1428 m ²					
PUBLIC ROAD (194) = 1428m ² - 186m ² = 1242m ²					
PUBLIC GREEN (5%) = 62.1m ²					
TOTAL PLOT AREA = 1179.9m ²					
BUILDING DENSITY= 1179.9 x 150%= 1769.9m ²					
BUILDING COVERAGE = 1179.9 x 50%= 590m ²					
BUILDING DENSITY FOR VERANDAS					
1769.9 x 25% = 442.5m ²					
FLOOR	FLAT NUMBER		AREA	COMMON AREA	COV. VERANDAS
1 st FLOOR	01	101	49.9 m ²	37.7 m2	10.0 m ²
	02	102	51.5 m ²		11.0 m ²
	03	104	51.5 m ²		10.8 m ²
	04	105	50.0 m ²		9.9 m ²
			240.6 m ²		41.7 m ²
2 nd FLOOR	01	201	49.9 m ²	37.7 m2	10.0 m ²
	02	202	50.4 m ²		11.0 m ²
	03	203	49.5 m ²		17 m ²
	04	204	50.6 m ²		10.8 m ²
	05	205	50.0 m ²		9.9 m ²
			287.9 m ²		58.7 m ²
3 rd FLOOR	01	301	49.9 m ²	37.7 m2	10.0 m ²
	02	302	50.4 m ²		11.0 m ²
	03	303	49.5 m ²		17 m ²
	04	304	51.0 m ²		10.8 m ²
	05	305	50.0 m ²		9.9 m ²
			287.9 m ²		58.7 m ²
4 th FLOOR	01	401	80.1 m ²	28.3 m2	22.7 m ²
	02	402	49.5 m ²		17 m ²
	05	405	82.5 m ²		23.5 m ²
			240.4m ²		63.2 m ²
5 th FLOOR	01	501	80.1 m ²	28.3 m2	22.7 m ²
	02	502	49.5 m ²		17 m ²
	05	505	82.5 m ²		23.5 m ²
			240.4m ²		63.2 m ²
6 th FLOOR	01	601	80.1 m ²	28.3 m2	22.7 m ²
	02	602	49.5 m ²		17 m ²
	05	605	82.5 m ²		23.5 m ²
			240.4m ²		63.2 m ²
7 th FLOOR	01	701	80.1 m ²	19.9 m2	20.5 m ²
	02	702	49.5 m ²		15 m ²
	03	703	82.5 m ²		21.5 m ²
			232 m ²		57 m ²
1769.6 m ²					
TOTAL			1769.6 m ²	405.7 m ²	
18 = (1 - BED) 08 = (2 - BED)					
26 NORMAL PARKINGS + 3 AMEA + 3 GUESTS					

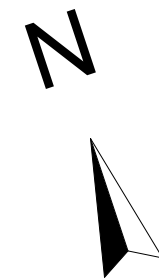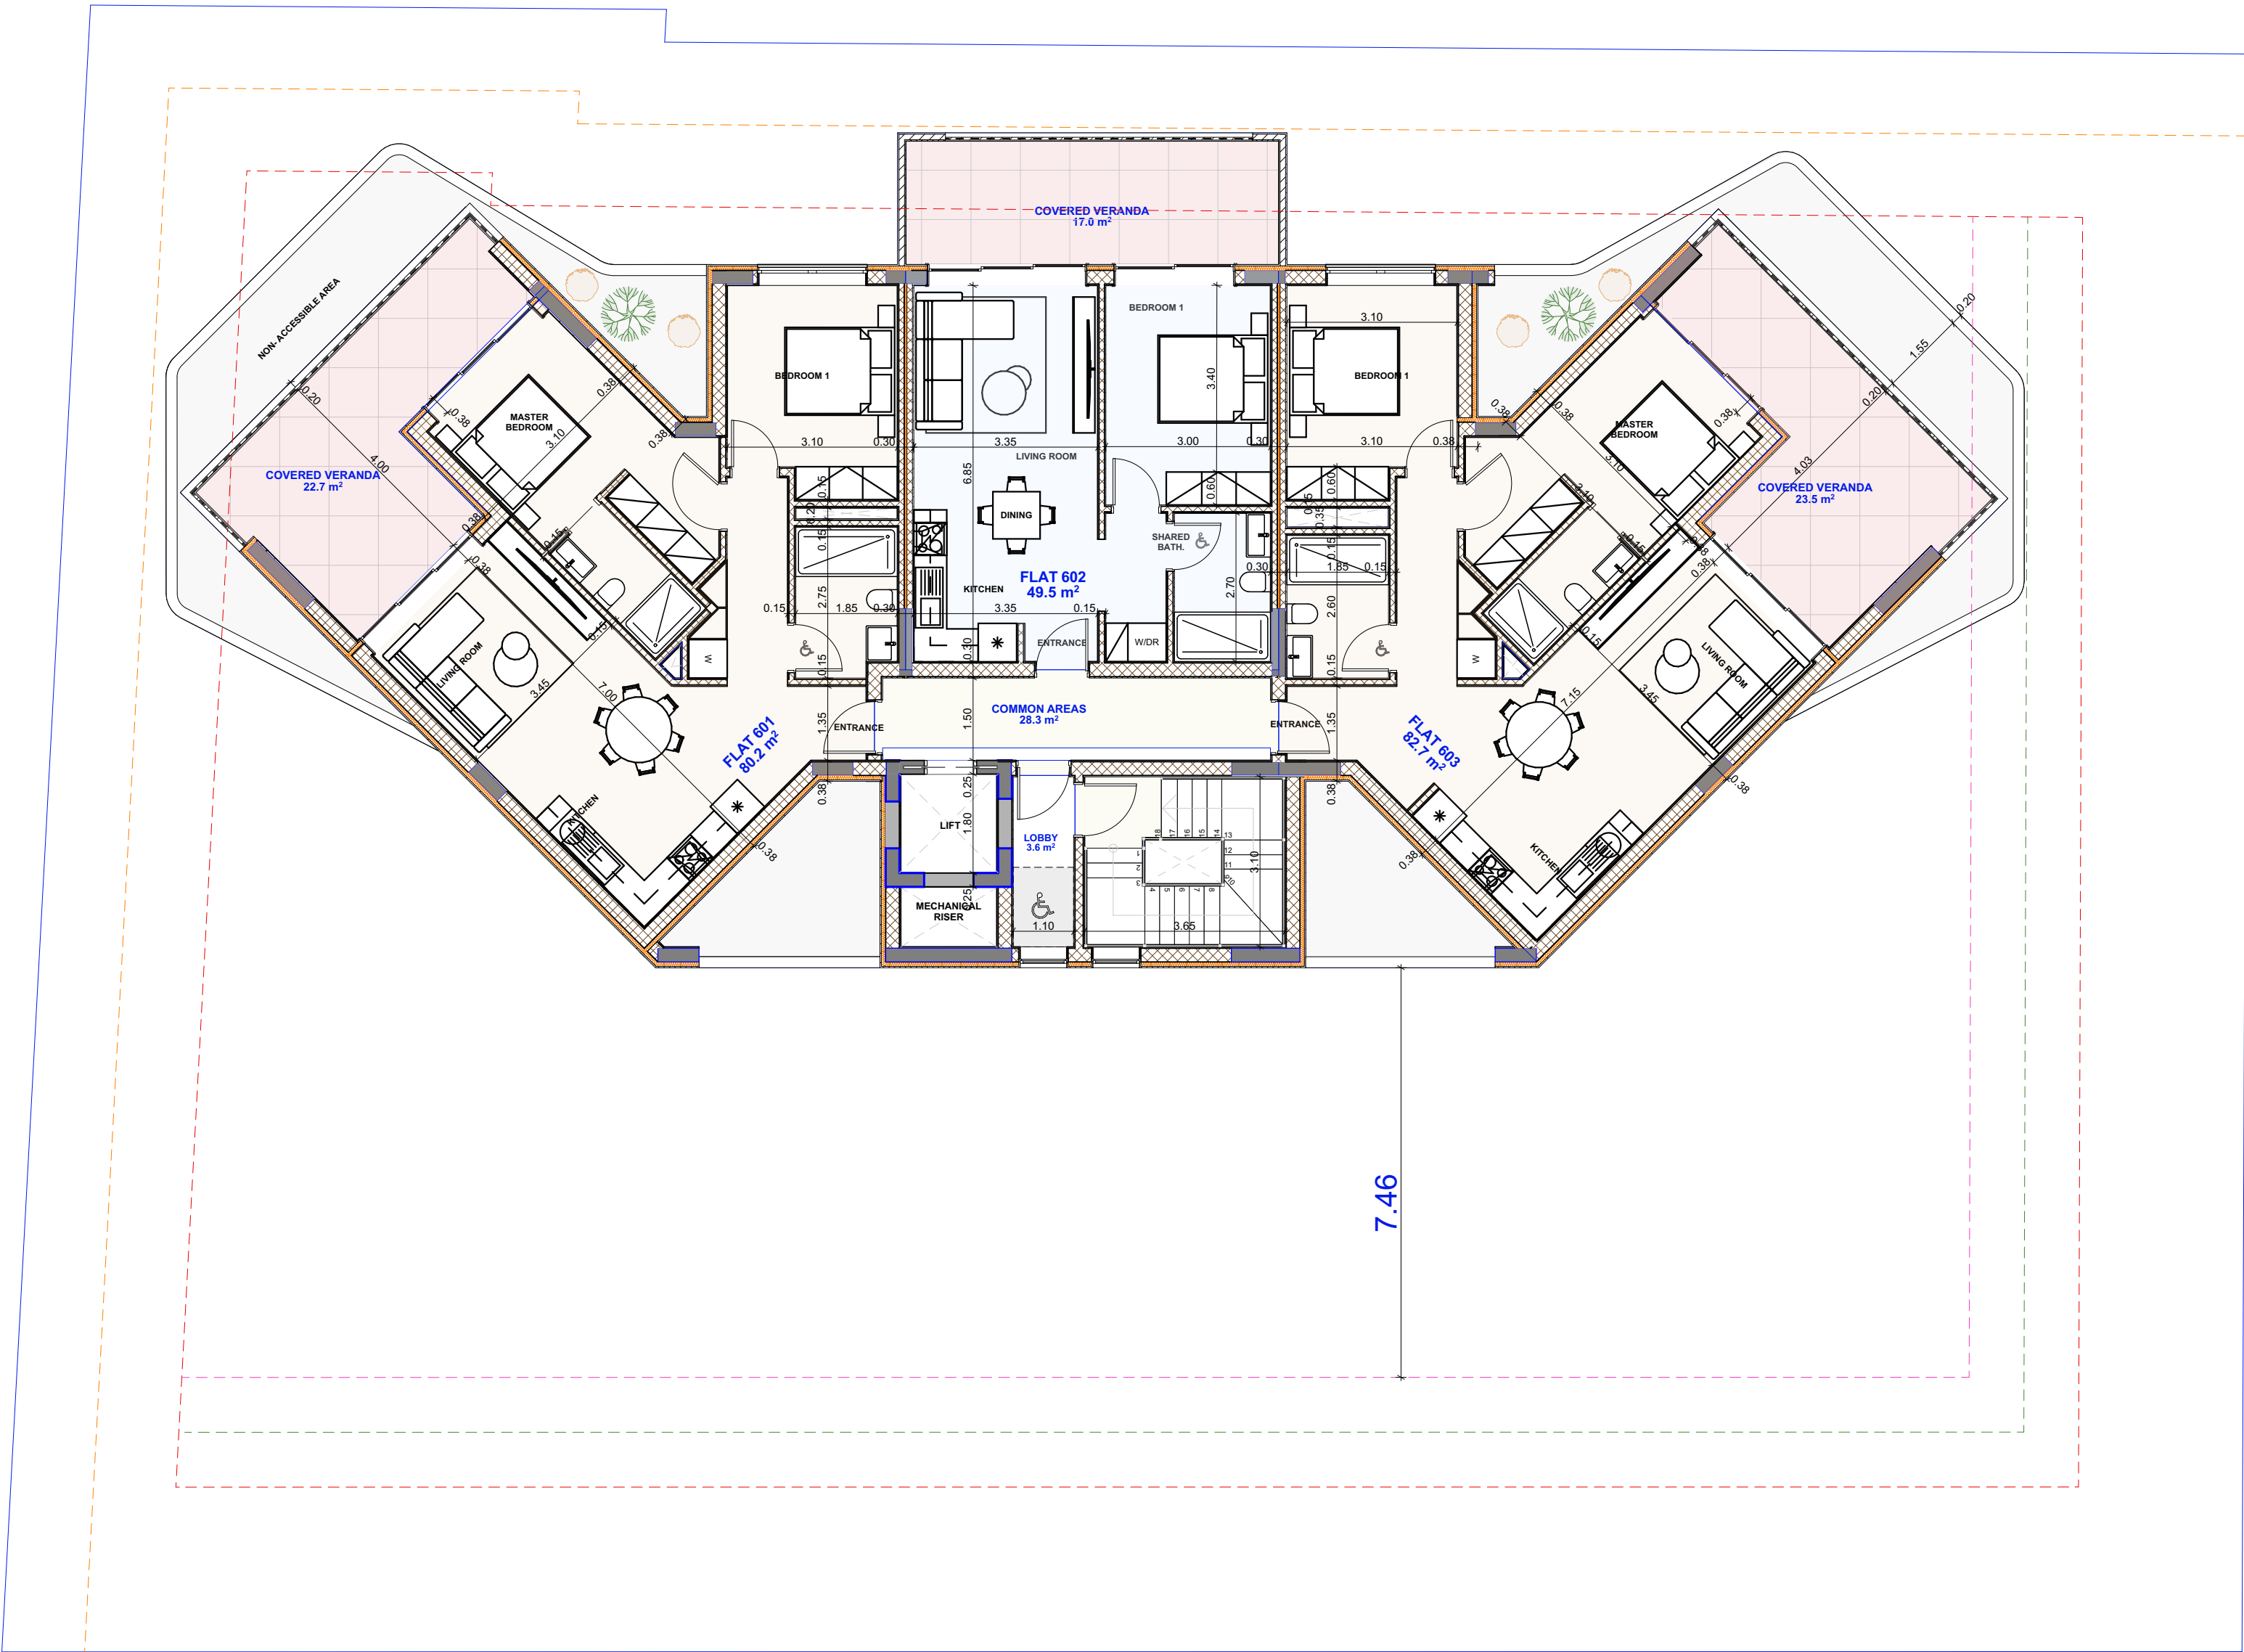

6th FLOOR

1:100



PLOT INFORMATION					
PLOT 202					
COUNCIL/MUNICIPALITY UVADIA MUNICIPALITY					
BLOCK/REG.NUMBER 0/10204					
SHEET/PLAN 0/2-257-368					
PLANNING ZONE КПГ					
DENSITY 150% COVERAGE 50% FLOORS - HEIGHT -					
FIELD AREA 1428 m ²					
PUBLIC ROAD (194) = 1428m ² - 186m ² = 1242m ²					
PUBLIC GREEN (5%) = 62.1m ²					
TOTAL PLOT AREA = 1179.9m ²					
BUILDING DENSITY= 1179.9 x 150%= 1769.9m ²					
BUILDING COVERAGE = 1179.9 x 50%= 590m ²					
BUILDING DENSITY FOR VERANDAS					
1769.9 x 25% = 442.5m ²					
FLOOR	FLAT NUMBER		AREA	COMMON AREA	COV. VERANDAS
1 st FLOOR	01	101	49.9 m ²	37.7 m2	10.0 m ²
	02	102	51.5 m ²		11.0 m ²
	03	104	51.5 m ²		10.8 m ²
	04	105	50.0 m ²		9.9 m ²
			240.6 m ²	41.7 m ²	
2 nd FLOOR	01	201	49.9 m ²	37.7 m2	10.0 m ²
	02	202	50.4 m ²		11.0 m ²
	03	203	49.5 m ²		17 m ²
	04	204	50.6 m ²		10.8 m ²
	05	205	50.0 m ²		9.9 m ²
			287.9 m ²	58.7 m ²	
3 rd FLOOR	01	301	49.9 m ²	37.7 m2	10.0 m ²
	02	302	50.4 m ²		11.0 m ²
	03	303	49.5 m ²		17 m ²
	04	304	51.0 m ²		10.8 m ²
	05	305	50.0 m ²		9.9 m ²
			287.9 m ²	58.7 m ²	
4 th FLOOR	01	401	80.1 m ²	28.3 m2	22.7 m ²
	02	402	49.5 m ²		17 m ²
	05	405	82.5 m ²		23.5 m ²
			240.4m ²	63.2 m ²	
5 th FLOOR	01	501	80.1 m ²	28.3 m2	22.7 m ²
	02	502	49.5 m ²		17 m ²
	05	505	82.5 m ²		23.5 m ²
			240.4m ²	63.2 m ²	
6 th FLOOR	01	601	80.1 m ²	28.3 m2	22.7 m ²
	02	602	49.5 m ²		17 m ²
	05	605	82.5 m ²		23.5 m ²
			240.4m ²	63.2 m ²	
7 th FLOOR	01	701	80.1 m ²	19.9 m2	20.5 m ²
	02	702	49.5 m ²		15 m ²
	03	703	82.5 m ²		21.5 m ²
			232 m ²	57 m ²	
1769.6 m ²					
TOTAL				1769.6 m ²	405.7 m ²
18 = (1 - BED) 08 = (2 - BED)					
26 NORMAL PARKINGS + 3 AMEA + 3 GUESTS					

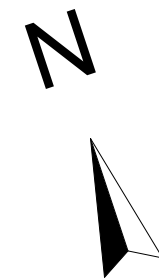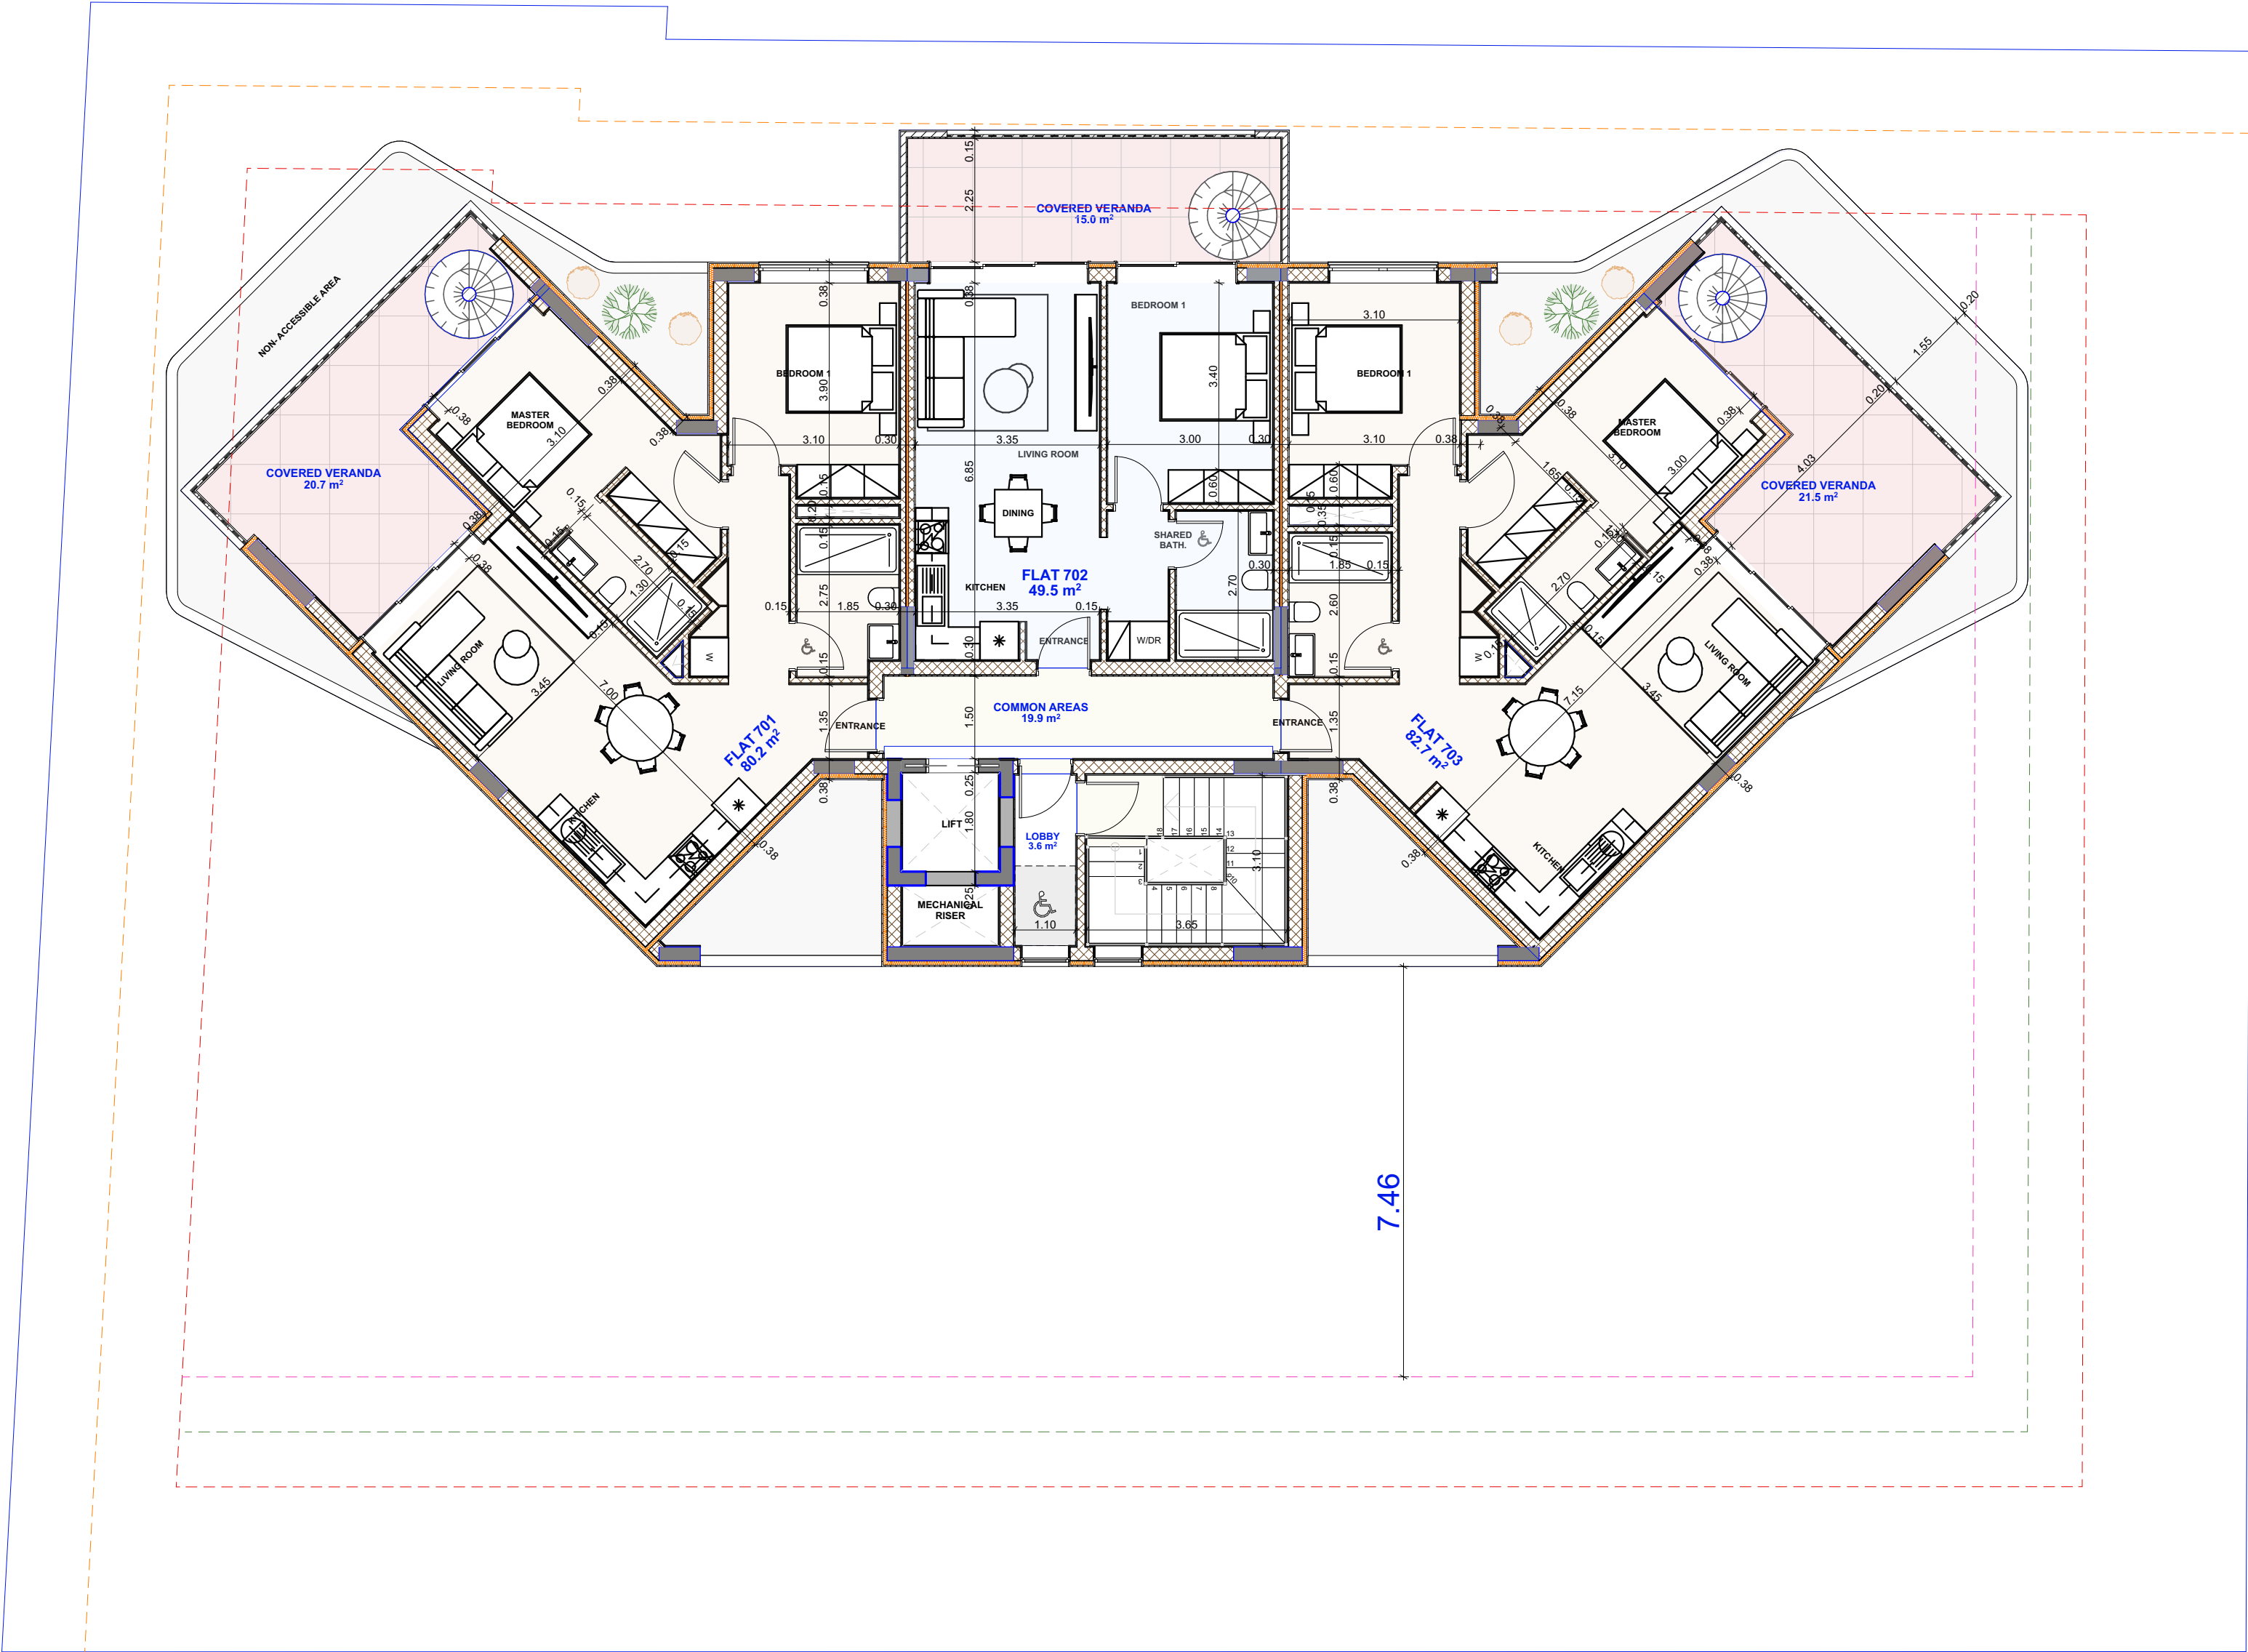

7th FLOOR

1:100

PLOT INFORMATION					
PLOT 202					
COUNCIL/MUNICIPALITY UVADIA MUNICIPALITY					
BLOCK/REG.NUMBER 0/10204					
SHEET/PLAN 0/2-257-368					
PLANNING ZONE КПП					
DENSITY 150% COVERAGE 50% FLOORS - HEIGHT -					
FIELD AREA 1428 m ²					
PUBLIC ROAD (194) = 1428m ² - 186m ² = 1242m ²					
PUBLIC GREEN (5%) = 62.1m ²					
TOTAL PLOT AREA = 1179.9m ²					
BUILDING DENSITY= 1179.9 x 150%= 1769.9m ²					
BUILDING COVERAGE = 1179.9 x 50%= 590m ²					
BUILDING DENSITY FOR VERANDAS					
1769.9 x 25% = 442.5m ²					
FLOOR	FLAT NUMBER		AREA	COMMON AREA	COV. VERANDAS
1 st FLOOR	01	101	49.9 m ²	37.7 m2	10.0 m ²
	02	102	51.5 m ²		11.0 m ²
	03	104	51.5 m ²		10.8 m ²
	04	105	50.0 m ²		9.9 m ²
			240.6 m ²		41.7 m ²
2 nd FLOOR	01	201	49.9 m ²	37.7 m2	10.0 m ²
	02	202	50.4 m ²		11.0 m ²
	03	203	49.5 m ²		17 m ²
	04	204	50.6 m ²		10.8 m ²
	05	205	50.0 m ²		9.9 m ²
			287.9 m ²		58.7 m ²
3 rd FLOOR	01	301	49.9 m ²	37.7 m2	10.0 m ²
	02	302	50.4 m ²		11.0 m ²
	03	303	49.5 m ²		17 m ²
	04	304	51.0 m ²		10.8 m ²
	05	305	50.0 m ²		9.9 m ²
			287.9 m ²		58.7 m ²
4 th FLOOR	01	401	80.1 m ²	28.3 m2	22.7 m ²
	02	402	49.5 m ²		17 m ²
	05	405	82.5 m ²		23.5 m ²
			240.4m ²		63.2 m ²
5 th FLOOR	01	501	80.1 m ²	28.3 m2	22.7 m ²
	02	502	49.5 m ²		17 m ²
	05	505	82.5 m ²		23.5 m ²
			240.4m ²		63.2 m ²
6 th FLOOR	01	601	80.1 m ²	28.3 m2	22.7 m ²
	02	602	49.5 m ²		17 m ²
	05	605	82.5 m ²		23.5 m ²
			240.4m ²		63.2 m ²
7 th FLOOR	01	701	80.1 m ²	19.9 m2	20.5 m ²
	02	702	49.5 m ²		15 m ²
	03	703	82.5 m ²		21.5 m ²
			232 m ²		57 m ²
1769.6 m ²					
TOTAL				1769.6 m ²	405.7 m ²
18 = (1 - BED) 08 = (2 - BED)					
26 NORMAL PARKINGS + 3 AMEA + 3 GUESTS					

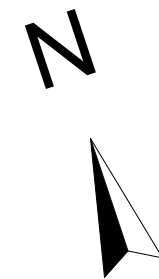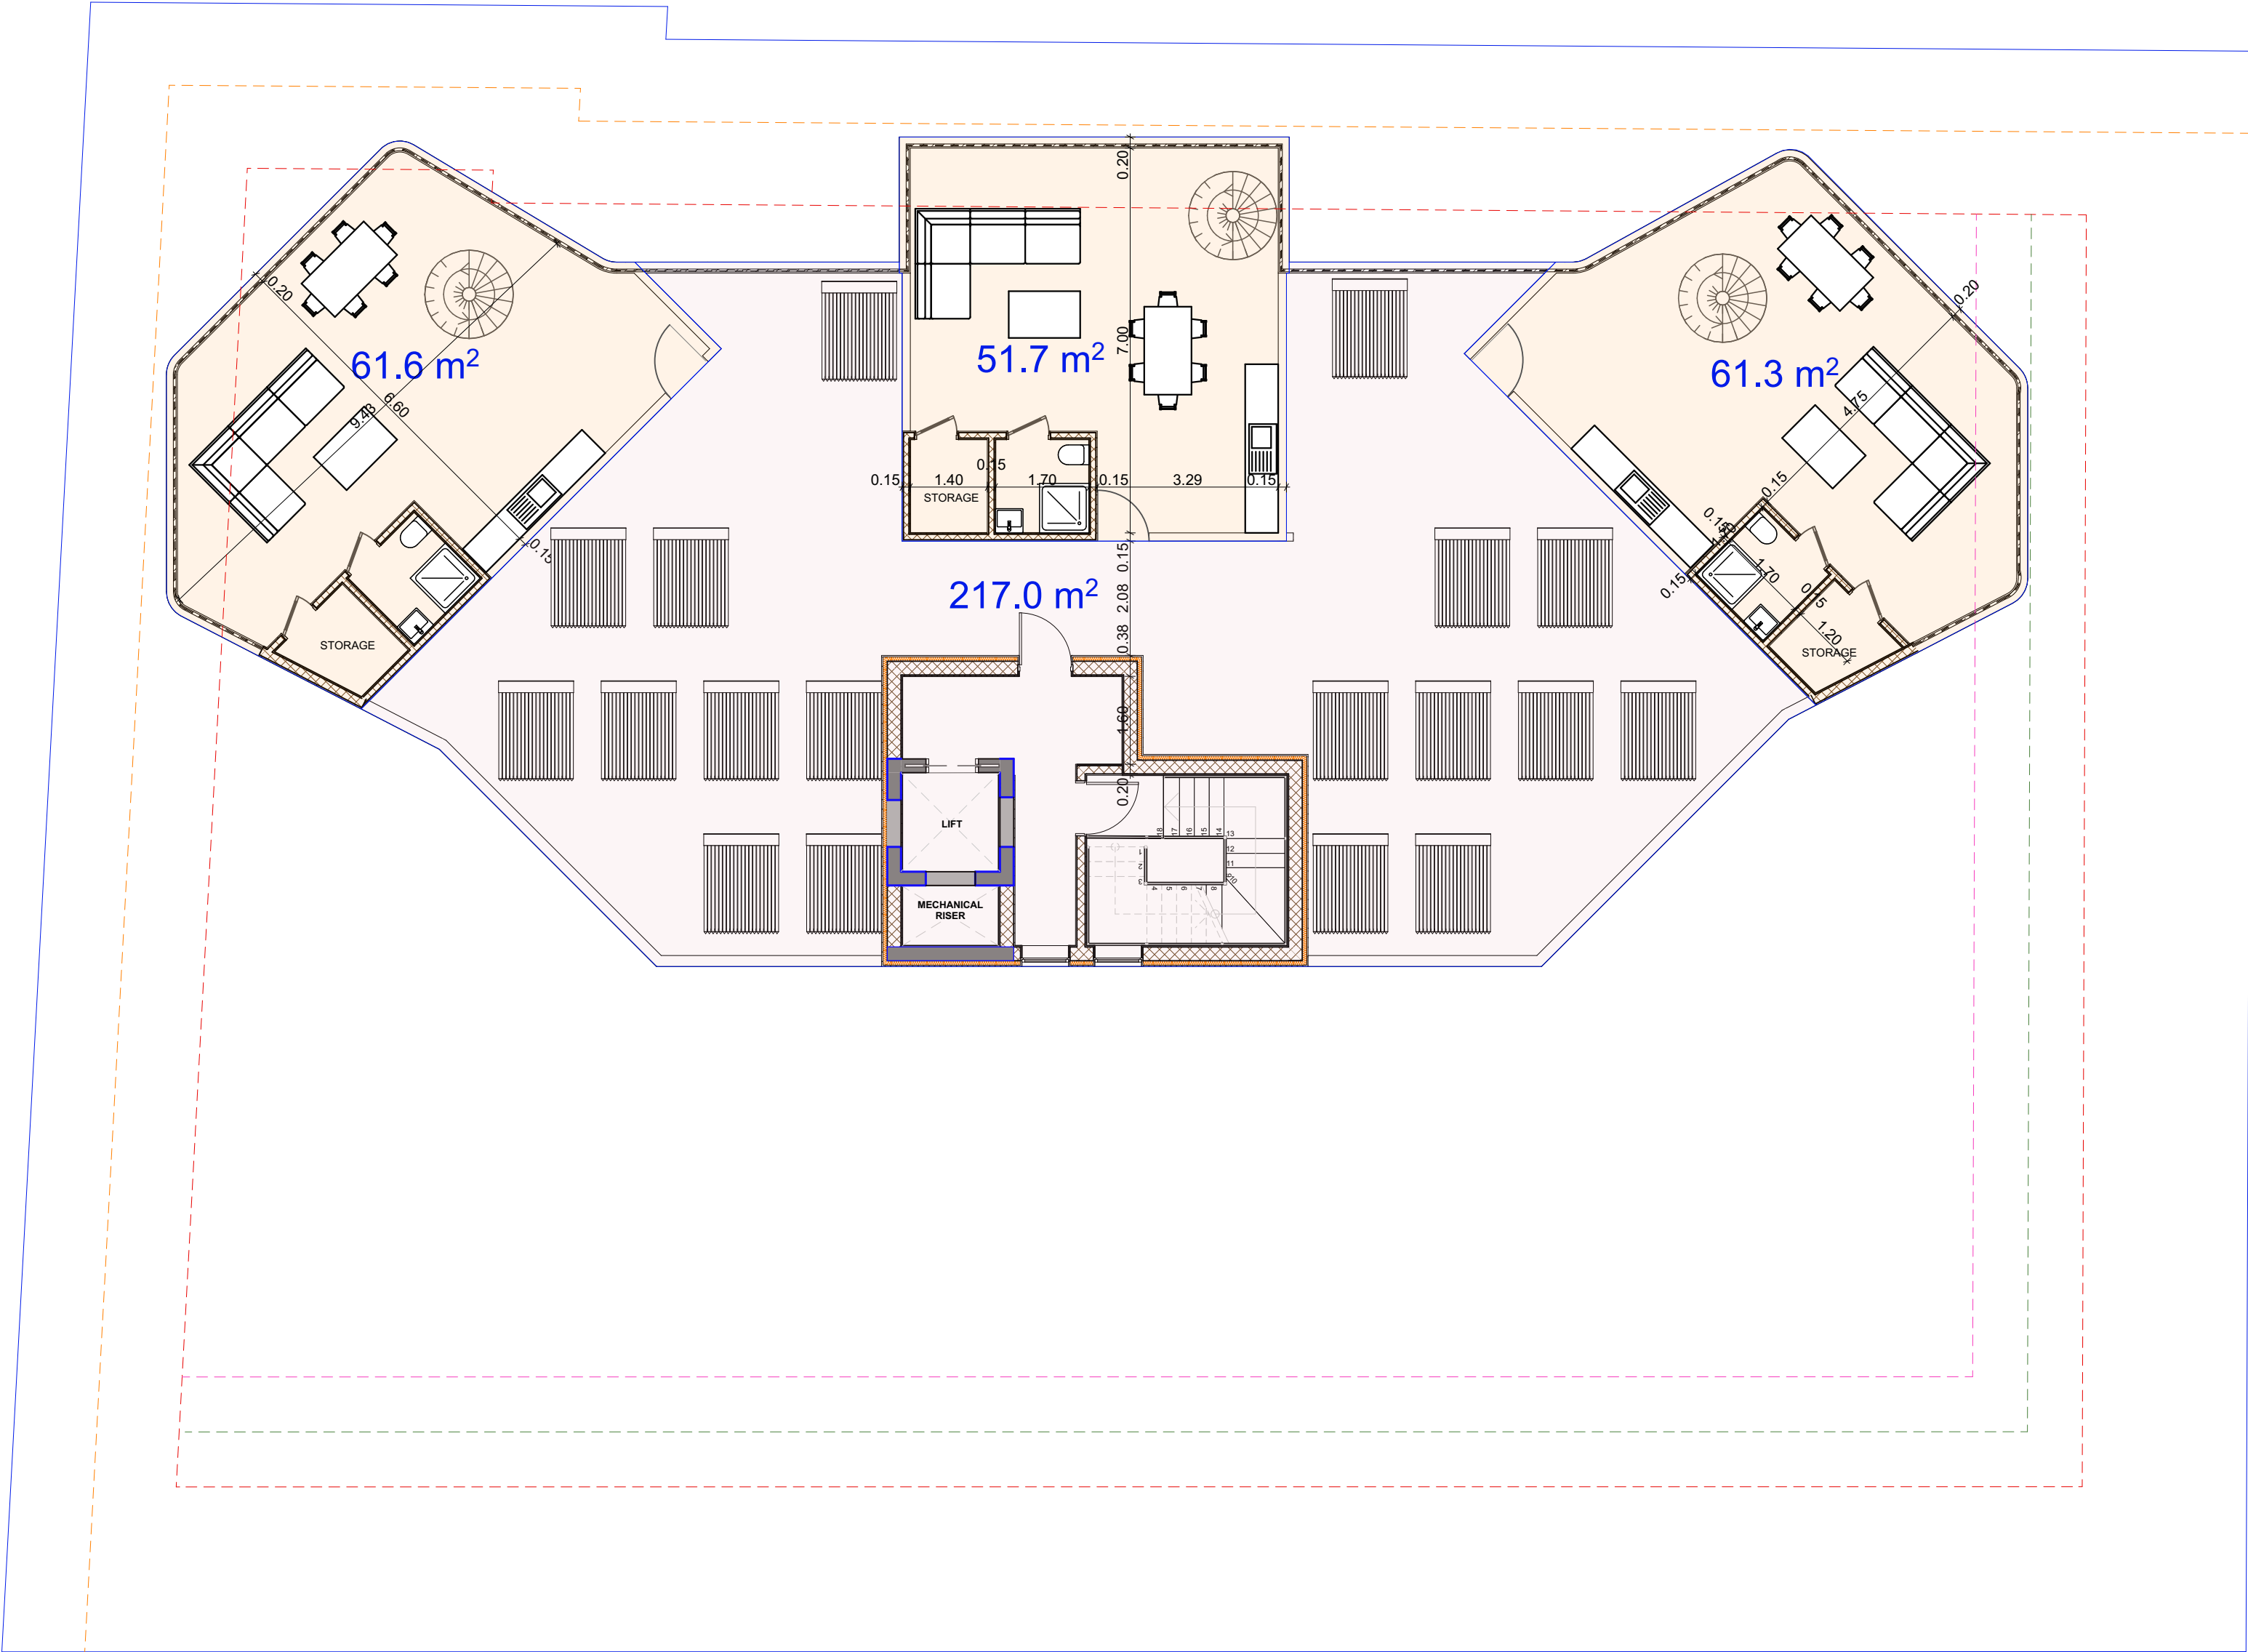

ROOF GARDEN

PLOT INFORMATION

PLOT 202

COUNCIL/MUNICIPALITY
LIVADIA MUNICIPALITY

BLOCK/REG.NUMBER
0/10204

SHEET/PLAN
0/2-257-368

PLANNING ZONE ΚΤΙΤ

DENSITY 150%
COVERAGE 50%
FLOORS -
HEIGHT -

FIELD AREA 1428 m²

PUBLIC ROAD (194) = 1428m² - 186m² = 1242m²

PUBLIC GREEN (5%) = 62.1m²

TOTAL PLOT AREA = 1179.9m²

BUILDING DENSITY= 1179.9 x 150%= 1769.9m²

BUILDING COVERAGE = 1179.9 x 50%= 590m²

BUILDING DENSITY FOR VERANDAS

1769.9 x 25% = 442.5m²

FLOOR	FLAT NUMBER	AREA	COMMON AREA	COV. VERANDAS
1 st FLOOR	01 101	49.9 m²	37.7 m2	10.0 m²
	02 102	51.5 m²		11.0 m²
	03 104	51.5 m²		10.8 m²
	04 105	50.0 m²		9.9 m²
		240.6 m²		41.7 m²
2 nd FLOOR	01 201	49.9 m²	37.7 m2	10.0 m²
	02 202	50.4 m²		11.0 m²
	03 203	49.5 m²		17 m²
	04 204	50.6 m²		10.8 m²
	05 205	50.0 m²		9.9 m²
		287.9 m²		58.7 m²
3 rd FLOOR	01 301	49.9 m²	37.7 m2	10.0 m²
	02 302	50.4 m²		11.0 m²
	03 303	49.5 m²		17 m²
	04 304	51.0 m²		10.8 m²
	05 305	50.0 m²		9.9 m²
		287.9 m²		58.7 m²
4 th FLOOR	01 401	80.1 m²	28.3 m2	22.7 m²
	02 402	49.5 m²		17 m²
	05 405	82.5 m²		23.5 m²
		240.4m²		63.2 m²
5 th FLOOR	01 501	80.1 m²	28.3 m2	22.7 m²
	02 502	49.5 m²		17 m²
	05 505	82.5 m²		23.5 m²
		240.4m²		63.2 m²
6 th FLOOR	01 601	80.1 m²	28.3 m2	22.7 m²
	02 602	49.5 m²		17 m²
	05 605	82.5 m²		23.5 m²
		240.4m²		63.2 m²
7 th FLOOR	01 701	80.1 m²	19.9 m2	20.5 m²
	02 702	49.5 m²		15 m²
	03 703	82.5 m²		21.5 m²
		232 m²		57 m²
		1769.6 m²		
TOTAL		1769.6 m²		405.7 m²

18 = (1 - BED)
08 = (2 - BED)

26 NORMAL PARKINGS + 3 AMEA + 3 GUESTS

1:100